


PRELIMINARY PLANS
FOR
THE PADDOCK
RURAL RECREATIONAL VEHICLE RESORT
LOXAHATCHEE GROVES, FL



SECTION 32 TOWNSHIP 43 SOUTH RANGE 41 EAST
PALM BEACH COUNTY, FL

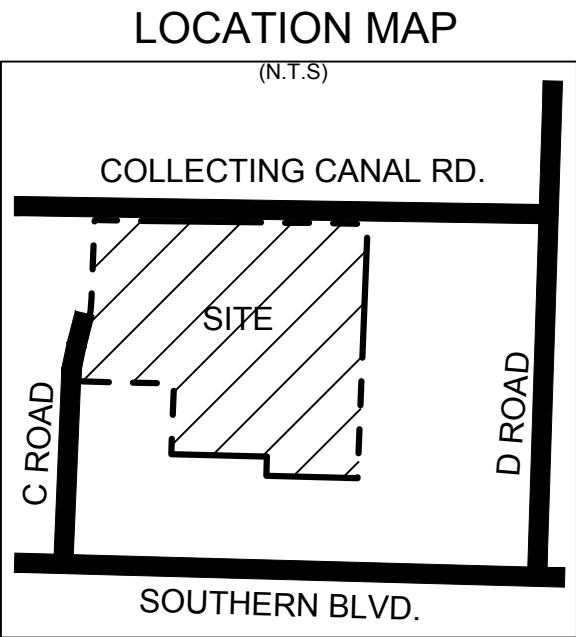

THE PADDOCK
LUXURY RV RESORT
LOXAHATCHEE GROVES, FL

REVISION BLOCK		DESCRIPTION	
5	04/07/25	SUPPLEMENTAL SITE PLAN - 5TH SUBMITTAL	
4	02/12/25	SUPPLEMENTAL SITE PLAN - 4TH SUBMITTAL	
3	01/03/25	SUPPLEMENTAL SITE PLAN - 3RD SUBMITTAL	
2	11/04/24	SUPPLEMENTAL SITE PLAN - 2ND SUBMITTAL	
1	08/28/24	SUPPLEMENTAL SITE PLAN - INITIAL SUBMITTAL	
#	DATE		

COVER SHEET

SCALE: AS NOTED	DRAWN BY: JAB
DATE: FEBRUARY 2025	JOB NUMBER: 1001-24
SHEET NUMBER: C-00	

LEGAL DESCRIPTION:

PARCEL 1
LOT 2, LOXAHATCHEE FARMS WEST, ACCORDING TO THE PLAT THEREOF, RECORDED IN PLAT BOOK 86, PAGE 182, PUBLIC RECORDS OF PALM BEACH COUNTY, FLORIDA.

PARCEL 2
TRACTS B, C, D AND E (A/K/A WATER MANAGEMENT TRACTS), LOXAHATCHEE FARMS WEST, ACCORDING TO THE PLAT THEREOF AS RECORDED IN PLAT BOOK 86, PAGE 182, PUBLIC RECORDS OF PALM BEACH COUNTY, FLORIDA.
PCN: 41-41-43-32-05-000-0020 AND 41-41-43-32-05-002-0000

TOGETHER WITH:

LOT 1, LOXAHATCHEE FARMS WEST ACCORDING TO THE PLAT THEREOF AS RECORDED IN PLAT BOOK 86 AT PAGE 182 OF THE PUBLIC RECORDS OF PALM BEACH COUNTY, FLORIDA.
PCN:41-41-43-32-05-000-0010

TOGETHER WITH:

PARCEL 1
LOT 3, LOXAHATCHEE FARMS WEST, ACCORDING TO THE PLAT THEREOF, RECORDED IN PLAT BOOK 86, PAGE(S) 182, OF THE PUBLIC RECORDS OF PALM BEACH COUNTY, FLORIDA.

PARCEL 2
TRACTS B, C, D AND E (A/K/A WATER MANAGEMENT TRACTS), LOXAHATCHEE FARMS WEST, ACCORDING TO THE PLAT THEREOF, RECORDED IN PLAT BOOK 86, PAGE(S) 182, OF THE PUBLIC RECORDS OF PALM BEACH COUNTY, FLORIDA.

PCN: 41-41-43-32-05-000-0030 AND 41-41-43-32-05-002-0000
TOGETHER WITH:(O.R.B. 23977, PG. 386)

PRESERVATION AREA, LOXAHATCHEE FARMS WEST, ACCORDING TO THE MAP OR PLAT THEREOF AS RECORDED IN PLAT BOOK 86, PAGE 182, PUBLIC RECORDS OF PALM BEACH COUNTY, FLORIDA.
PCN: 41-41-43-32-05-016-0000


VICINITY MAP
N.T.S.



OWNER:
BOVE INVESTMENT
HOLDINGS, LLC

PREPARED BY:
BOVE DC, LLC

SHEET LIST TABLE	
SHEET NUMBER	SHEET TITLE
C-00	COVER SHEET
C-03	MASTER SITE PLAN
C-03.1	INDIVIDUAL SITE PLAN
C-03.2	INDIVIDUAL SITE PLAN
C-03.3	INDIVIDUAL SITE PLAN
C-03.4	INDIVIDUAL SITE PLAN
C-04	MASTER UTILITY PLAN
C-04.1	INDIVIDUAL UTILITY PLAN
C-04.2	INDIVIDUAL UTILITY PLAN
C-04.3	INDIVIDUAL UTILITY PLAN
C-04.4	INDIVIDUAL UTILITY PLAN
C-05.1	PRELIMINARY GRADING PLAN
C-05.2	PRELIMINARY GRADING PLAN
C-05.3	PRELIMINARY GRADING PLAN
C-05.4	PRELIMINARY GRADING PLAN
C-05.5	C ROAD - ROAD PROFILE-CROSS SECTION
C-05.6	CROSS SECTIONS
C-06	PHOTOMETRIC PLAN
C-07	DETAIL SHEET
EX-1	EASEMENT REVIEW EXHIBIT
EX-2	AUTOTURN-RV
EX-3	AUTOTURN-5TH WHEEL
EX-4	AUTOTURN-TRASH
EX-5	AUTOTURN-FIRE

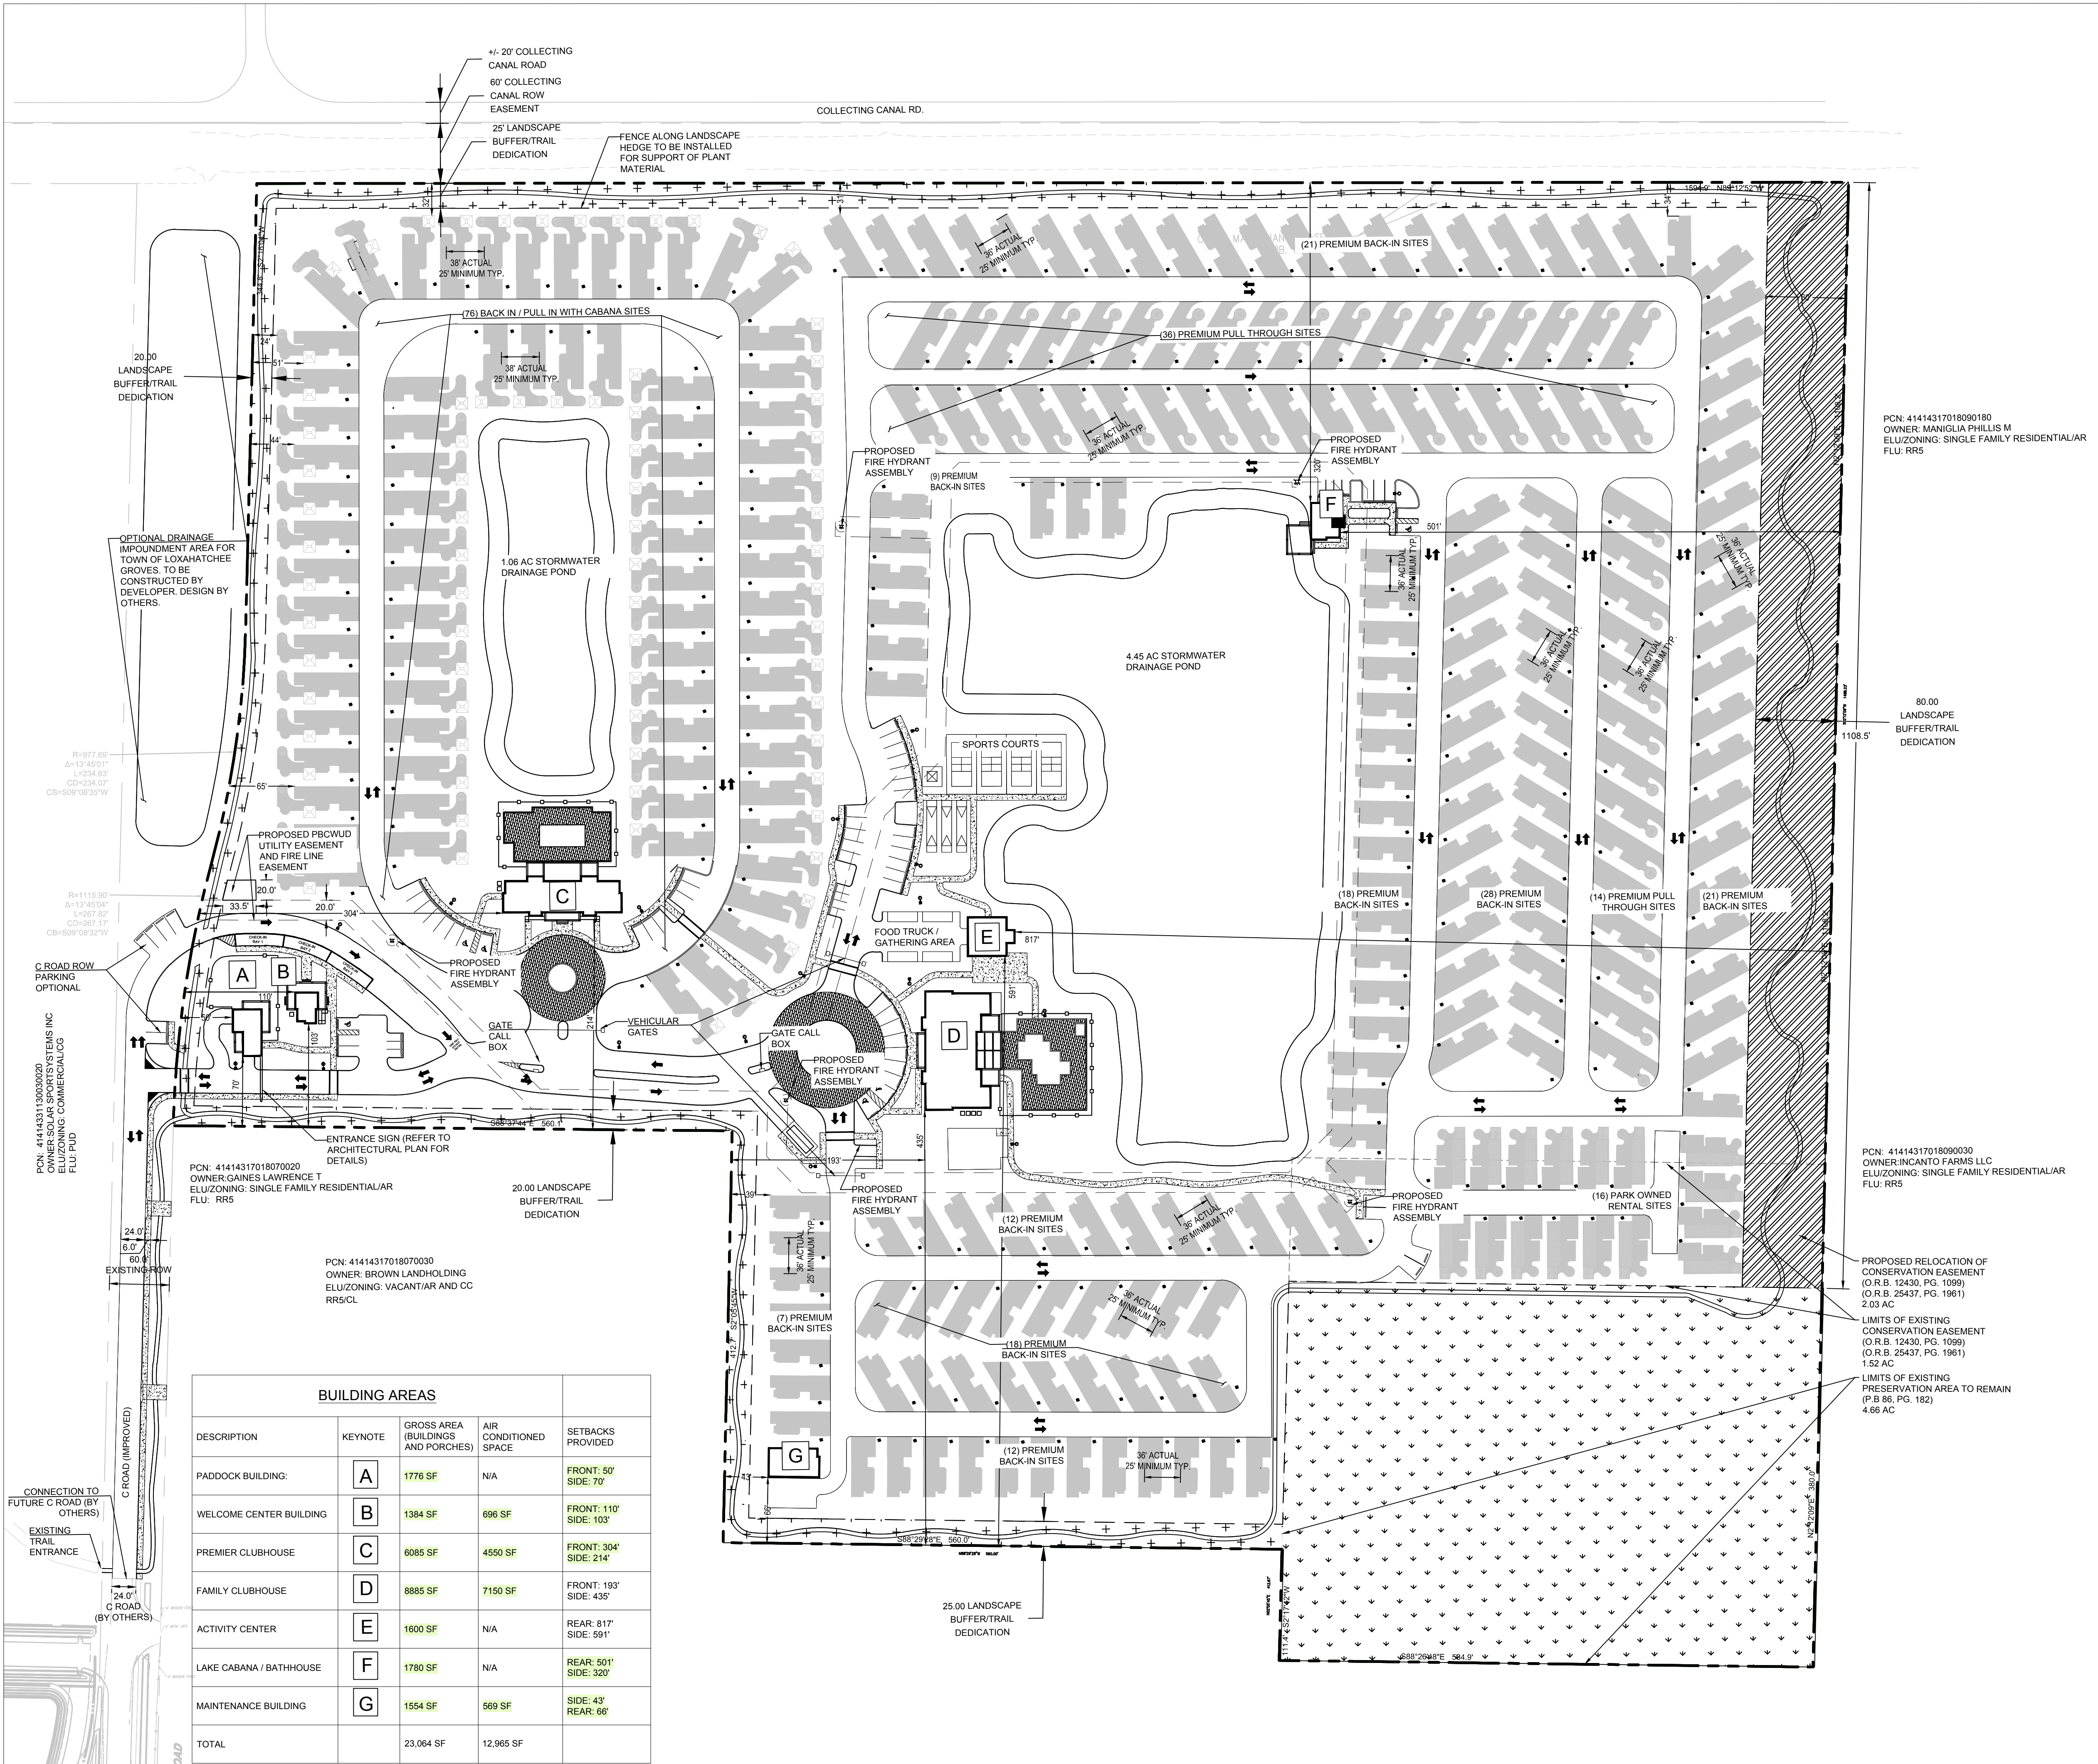

LOCATION MAP

COLLECTING CANAL RD.

SITE

D ROAD

SOUTHERN BLVD.

0 80 160 Feet

SCALE: 1" = 80'

LEGEND

PROPERTY LINE

BUILDING FOOTPRINT

SIDEWALK

TRAIL DEDICATION / PROPOSED PRESERVE LANDS (8.74 AC)

PAVEMENT MARKINGS

VEHICULAR TRAFFIC DIRECTIONAL ARROWS

EDGE OF PAVEMENT / CURB

POLE MOUNTED LIGHT (LOW LEVEL LIGHTING SEE PHOTOMETRIC PLAN (C-06))

BOLLARD LIGHTING

NOTES

1. SURVEY INFORMATION IS BASED ON CAULFIELD AND WHEELER SURVEY DRAWING DATED JUNE 24, 2024

2. STORMWATER AREAS AS DEPICTED ARE PRELIMINARY AND TO BE DETERMINED DURING PERMITTING WITH THE SFWMD AND THE TOWN OF LOXAHATCHEE GROVES

3. WATER AND SEWER UTILITIES TO BE PROVIDED BY PBCWUD PER COMMITMENT LETTER DATED 8/15/2024

4. SITE ELECTRIC TO BE PROVIDED BY FPL PER COMMITMENT LETTER DATED 9/9/2024

SITE DATA TABLE

PROJECT NAME:	THE PADDOCK
PARCEL NUMBERS:	PARCEL CONTROL# 41-41-43-32-05-002-000 (2.65 AC) 41-41-43-32-05-000-0030 (11.95 AC) 41-41-43-32-05-000-0020 (10.18 AC) 41-41-43-32-05-000-0010 (17.58 AC) 41-41-43-32-05-016-0000 (4.66 AC) TOTAL SITE AREA: 47.02 AC
EXISTING PRESERVE AREA	41-41-43-32-05-000-0010 (1.52 AC) 41-41-43-32-05-016-0000 (4.66 AC)
PROPOSED PRESERVE AREAS	RELOCATED CONSERVATION EASEMENT (GREENWAY TRAIL WITHIN THIS AREA): 2.03 AC PRESERVATION AREA: 4.66 AC (GREENWAY TRAIL WITHIN THIS AREA) GREENWAY TRAIL / CANAL MAINTENANCE EASEMENT: 2.05 AC
FAR	23,064 GSF / (47.02 X 43,560) = 0.111
PLOT COVERAGE	23,064 GSF / (47.02 X 43,560) = 1.13%
IMPERVIOUS AREA	BUILDINGS: 0.53 AC (23,064 SF) ROADS: 6.93 AC (302,272 SF) RV SITES / SIDEWALKS: 12.80 AC (557,568 SF) LAKES: 5.51 AC TOTAL IMPERVIOUS: 25.77 AC / 54.8%
PERVIOUS AREA	PERVIOUS AREA: 21.25 AC / 45.2%
EXISTING USE	AGRICULTURAL / CATTLE GRAZING
PROPOSED USE	LUXURY RECREATIONAL VEHICLE RESORT
PROPOSED MIX	PREMIUM BACK-IN SITES WITH CABANA: 76 PREMIUM BACK-IN SITES: 146 PREMIUM PULL THROUGH SITES: 50 TOTAL RV SITES: 272 PARK OWNED RENTAL SITES: 16
PROPOSED DENSITY	APPROXIMATELY 6 RV SITES/ACRE
BUILDING HEIGHT MAXIMUM	2 STORIES / 35'
MINIMUM AMENITY LOT AREA	REQUIRED: 5% PROVIDED: 0.30 AC (WELCOME CENTER) + 0.50 AC (PREMIER CLUBHOUSE) + 1.65 AC (FAMILY CLUBHOUSE) + 0.10 AC (LAKE OVERLOOK) = 2.55 AC / 47.02 AC = 5.42%
ZONING / LAND USE	
EXISTING LAND USE	VACANT
FUTURE LAND USE	RRS - RURAL RESIDENTIAL
PROPOSED FUTURE LAND USE	RURAL RECREATIONAL
EXISTING ZONING	AR - AGRICULTURAL RESIDENTIAL
PROPOSED ZONING	RECREATIONAL VEHICLE RESORT
PARKING	REQUIRED: 1 PARKING SPACE PER RV SITE = 272 SPACES REQUIRED 1 PARKING SPACE PER PARK OWNED RENTAL SITE = 16 SPACES REQUIRED ADDITIONAL PARKING PROVIDED: 1 PARKING SPACE PER 300 SF (INCLUDES STAFF PARKING) OF CLUBHOUSE: 14,070 / 300 SF = 50 SPACES REQUIRED PROVIDED: 2 PARKING SPACES PER RV SITE = 544 SPACES PROVIDED 1 SPACE PER PARK OWNED RENTAL SITE = 16 SPACES PROVIDED ADDITIONAL PARKING PROVIDED: 49 STANDARD SPACES (11' X 22.5'), 6 ADA SPACES (12' X 22.5') 11 GOLF CART SPACES (8' X 16') = 57 SPACES PROVIDED + 11 GOLF CART SPACES PROVIDED OFFSITE PARKING PROVIDED: 6 (11' X 22.5') TRAIL PARKING SPACES
BUFFERS / SETBACKS	NORTH (COLLECTING CANAL ROAD): 25' EAST: 80' WEST: 20' SOUTH: 20' AND 25'
LANDSCAPE BUFFERS PROVIDED	FRONT SETBACK: 50' SIDE SETBACK: 30' SIDE STREET SETBACK: 50' REAR SETBACK: 30'
BUILDING SETBACKS REQUIRED	SEE TABLE (THIS SHEET)
BUILDING SETBACKS PROVIDED	NO RVs TO BE LOCATED WITHIN 30' OF AN ADJACENT RESIDENTIAL LOT
RV VEHICLE SETBACKS REQUIRED	MINIMUM SEPARATION OF 35' PROVIDED. AVERAGE SETBACK TO RESIDENTIAL FAR EXCEEDS THIS AMOUNT
RV VEHICLE SETBACKS PROVIDED	

Bove

Real Estate Development • Design • Construction

BOVE DC, LLC

THE PADDOCK

LUXURY RV RESORT

LOXAHATCHEE GROVES, FL

REVISION BLOCK

REVISION BLOCK	DATE	DESCRIPTION
5	04/07/25	SUPPLEMENTAL SITE PLAN - 5TH SUBMITTAL
4	02/12/25	SUPPLEMENTAL SITE PLAN - 4TH SUBMITTAL
3	01/03/25	SUPPLEMENTAL SITE PLAN - 3RD SUBMITTAL
2	11/04/24	SUPPLEMENTAL SITE PLAN - 2ND SUBMITTAL
1	08/28/24	SUPPLEMENTAL SITE PLAN - INITIAL SUBMITTAL
#		

MASTER SITE PLAN



SCALE: AS NOTED

DRAWN BY: JAB

DATE: FEBRUARY 2025


JOB NUMBER: 1001-24

SHEET NUMBER: C-03

 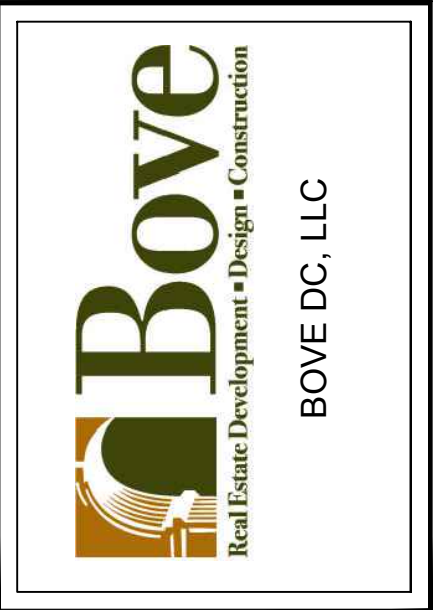





THE PADDOCK
LUXURY RV RESORT

LOXAHATCHEE GROVES, FL

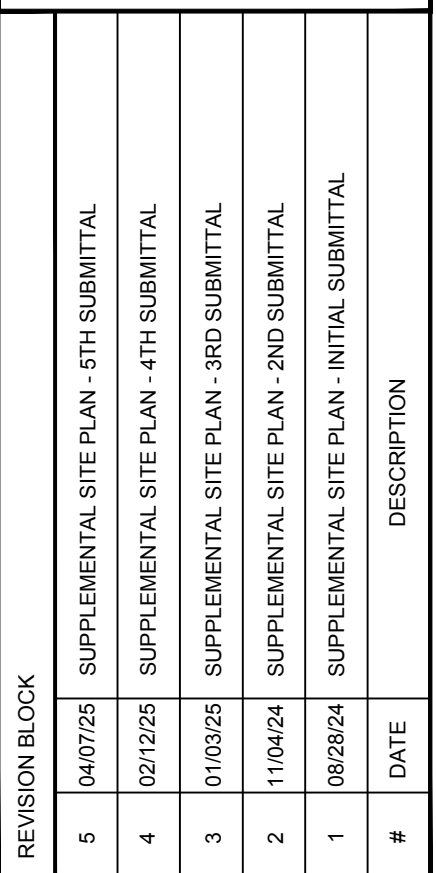


INDIVIDUAL SITE PLAN	
SCALE: AS NOTED	DRAWN BY: JAB
DATE: 06/26/2025	JOB NUMBER: 1001-24
SHEET NUMBER: C-03.1	

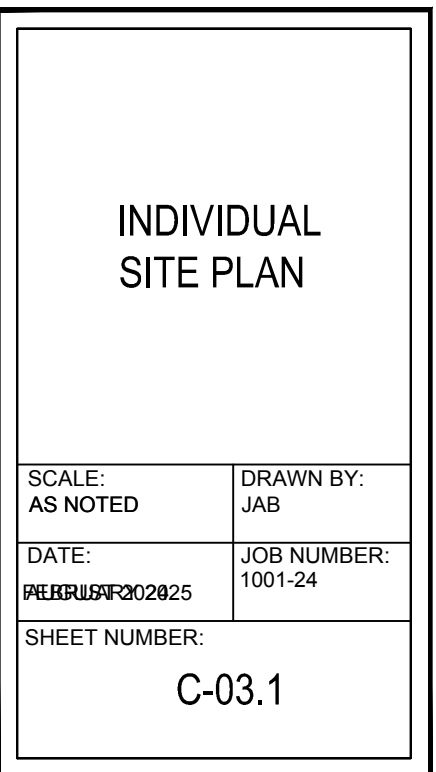

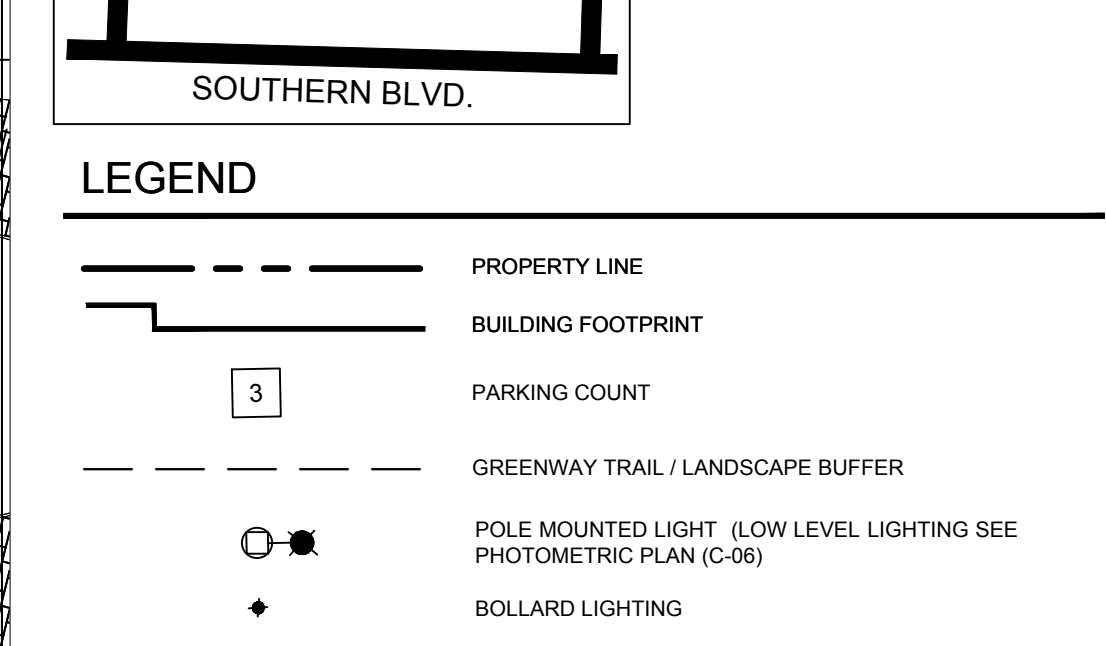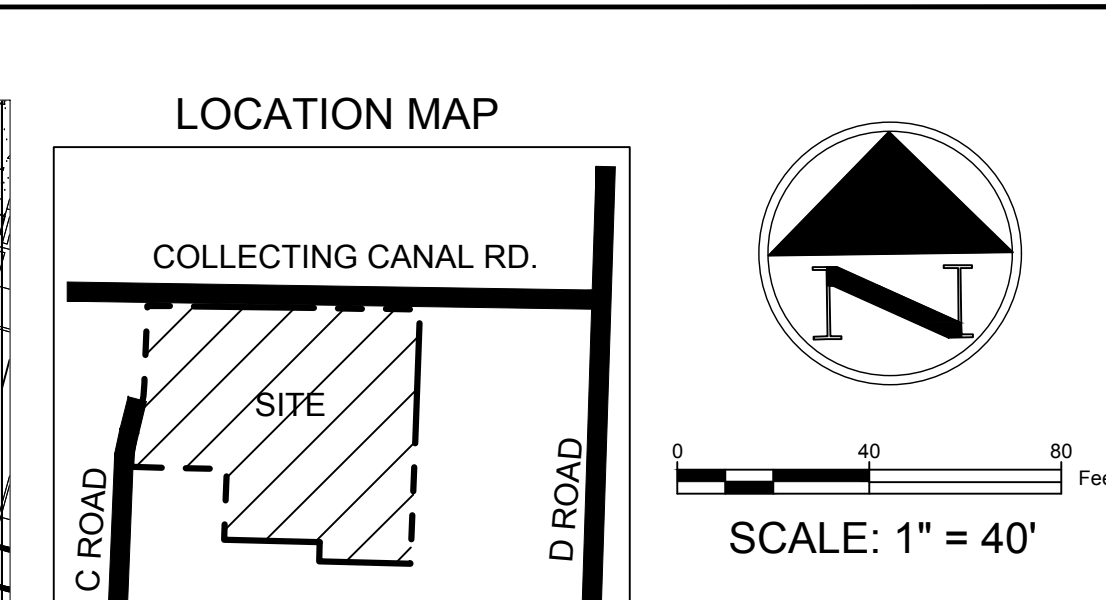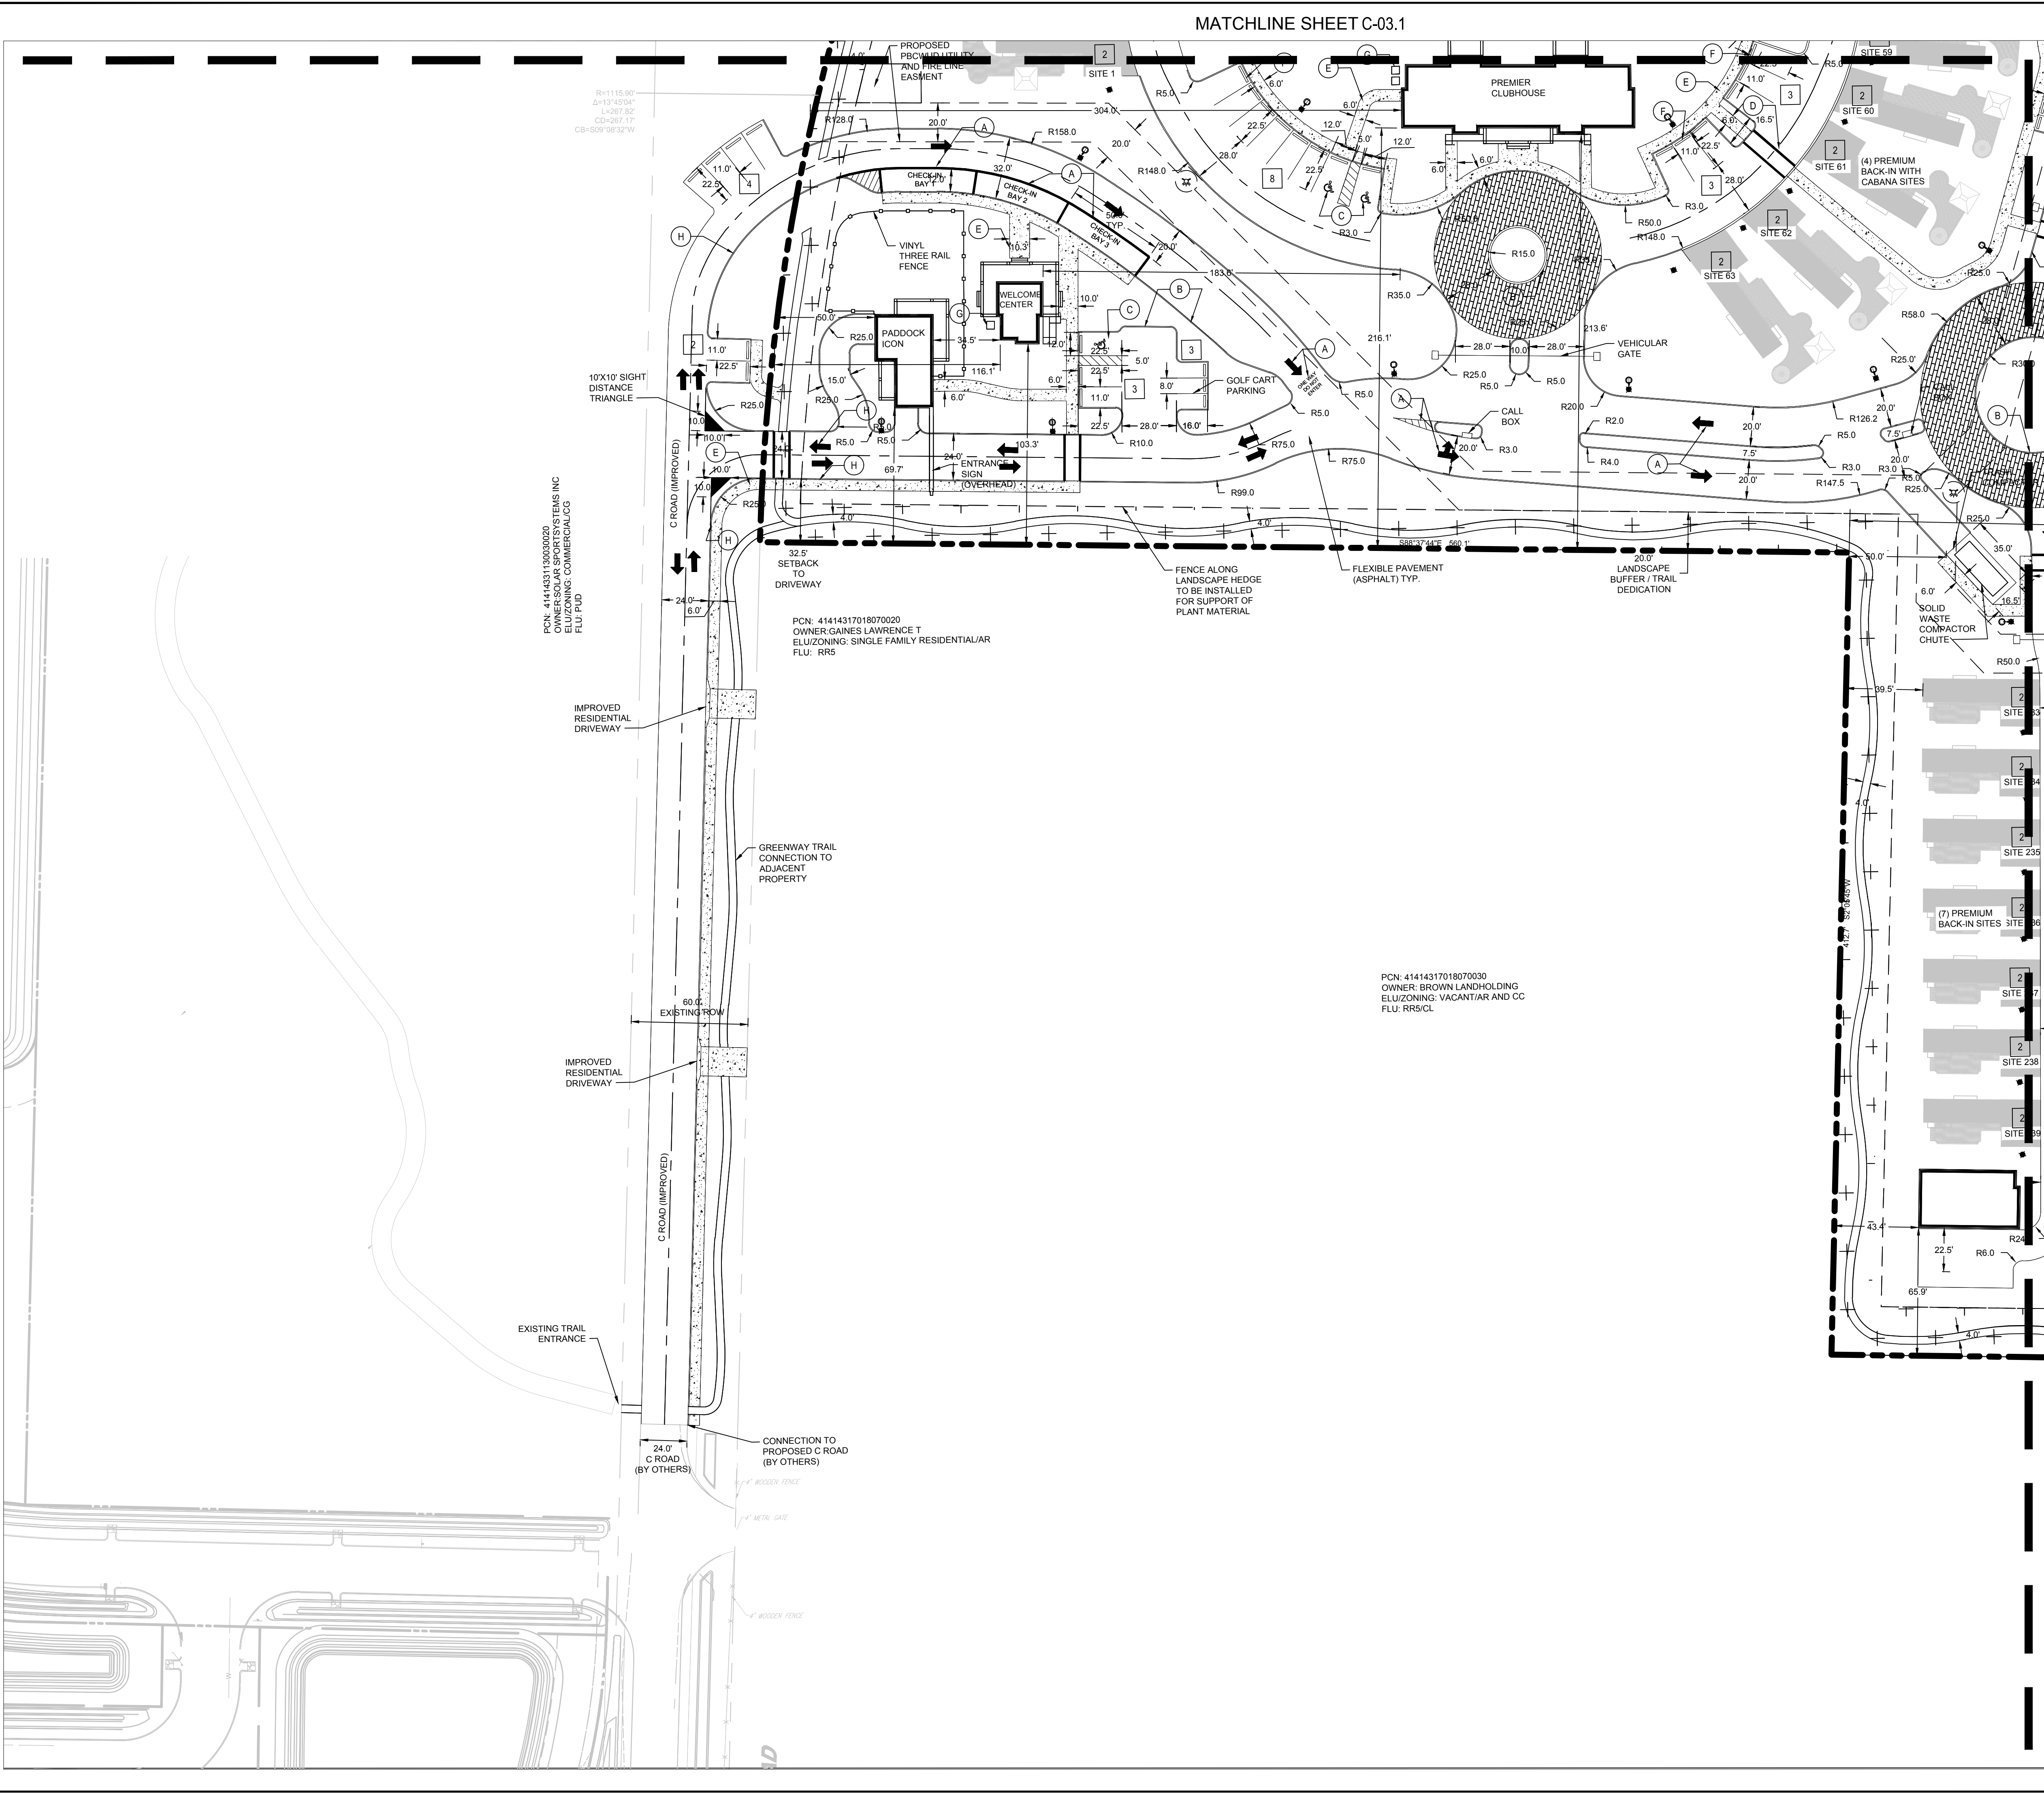

KEYNOTE LEGEND	
KEYNOTE	DESCRIPTION
(A)	PAVEMENT MARKINGS PER FDOT INDEX
(B)	FDOT TYPE D CURB
(C)	ADA PARKING STRIPE AND SIGNAGE
(D)	CROSSWALK PER FDOT STANDARD PLANS INDEX 711-001. PAVER PATTERN TO BE INSIDE WHITE STRIPES AND FLUSH WITH ASPHALT
(E)	CONCRETE SIDEWALK
(F)	6' WIDE PARKING WHEEL STOP
(G)	PROPOSED CONCRETE PAD FOR MECHANICAL EQUIPMENT
(H)	FDOT TYPE D CURB

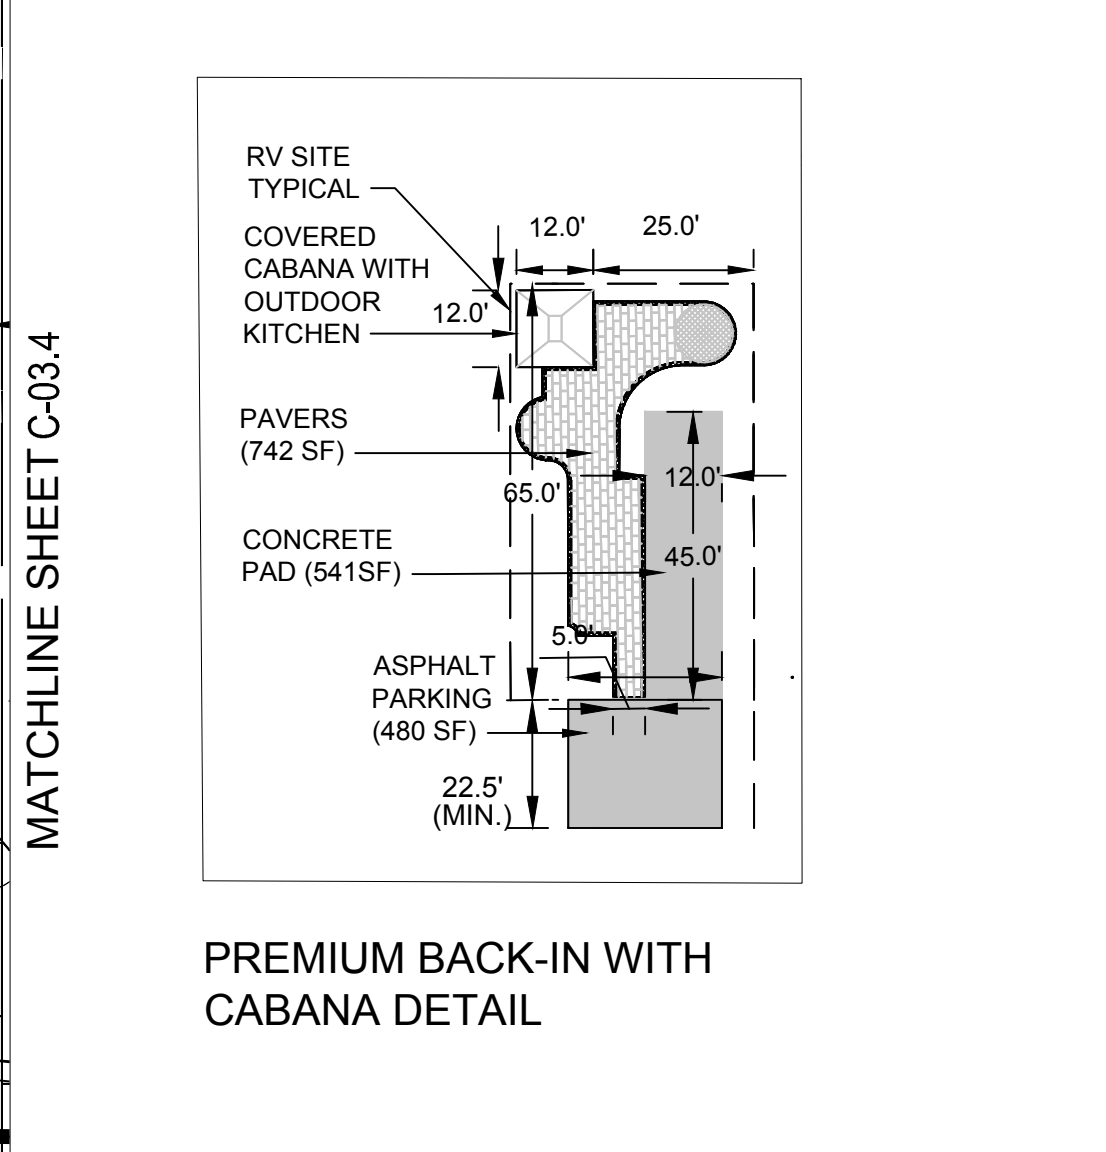

Bove

Real Estate Development • Design • Construction

BOVE DC, LLC

THE PADDOCK

LUXURY RV RESORT

LOXAHATCHEE GROVES, FL





REVISION BLOCK	
#	DESCRIPTION
5	04/07/25 SUPPLEMENTAL SITE PLAN - 5TH SUBMITTAL
4	02/12/25 SUPPLEMENTAL SITE PLAN - 4TH SUBMITTAL
3	01/03/25 SUPPLEMENTAL SITE PLAN - 3RD SUBMITTAL
2	11/04/24 SUPPLEMENTAL SITE PLAN - 2ND SUBMITTAL
1	08/28/24 SUPPLEMENTAL SITE PLAN - INITIAL SUBMITTAL

INDIVIDUAL


SITE PLAN

SCALE: AS NOTED
DATE: FEBRUARY 2025
SHEET NUMBER: C-03.2


DRAWN BY: JAB
JOB NUMBER: 1001-24

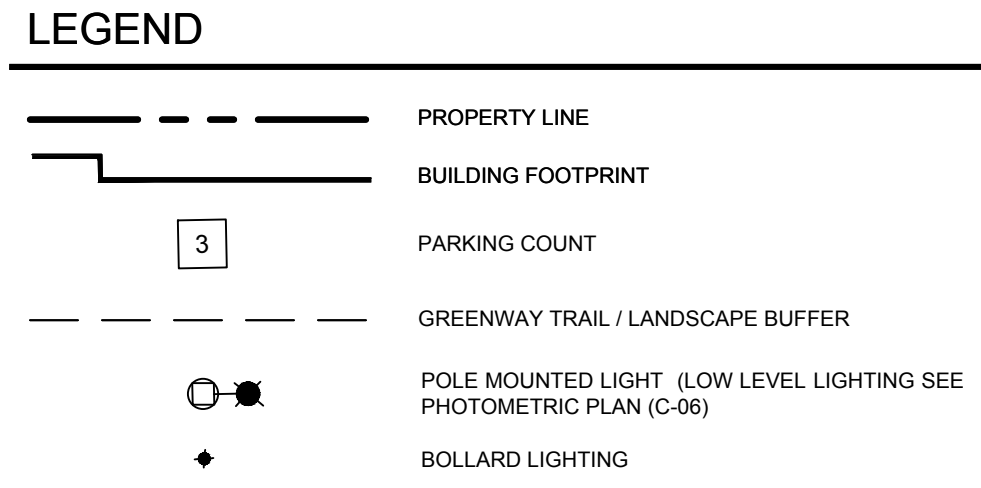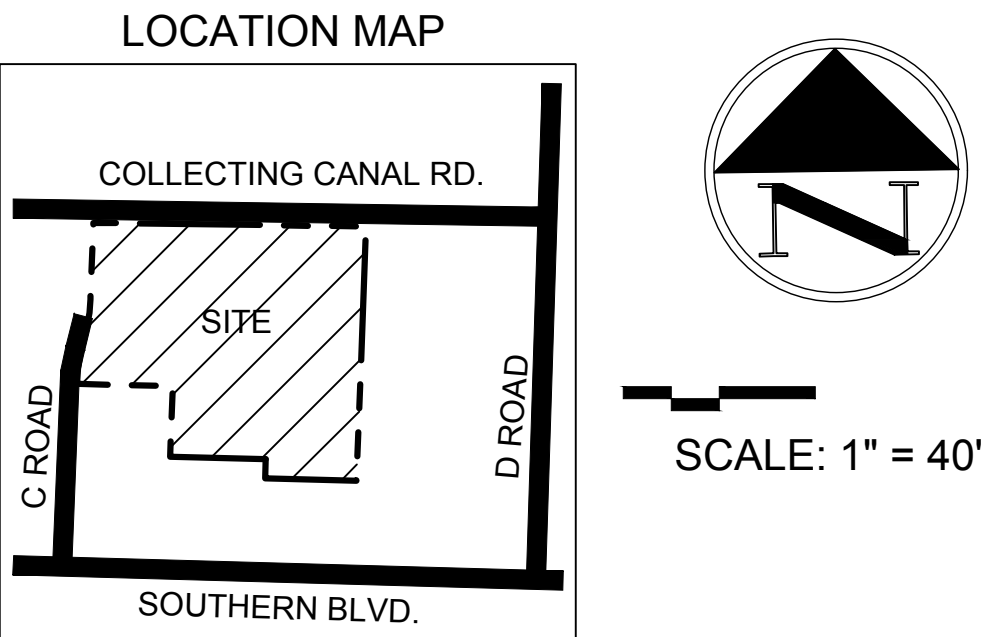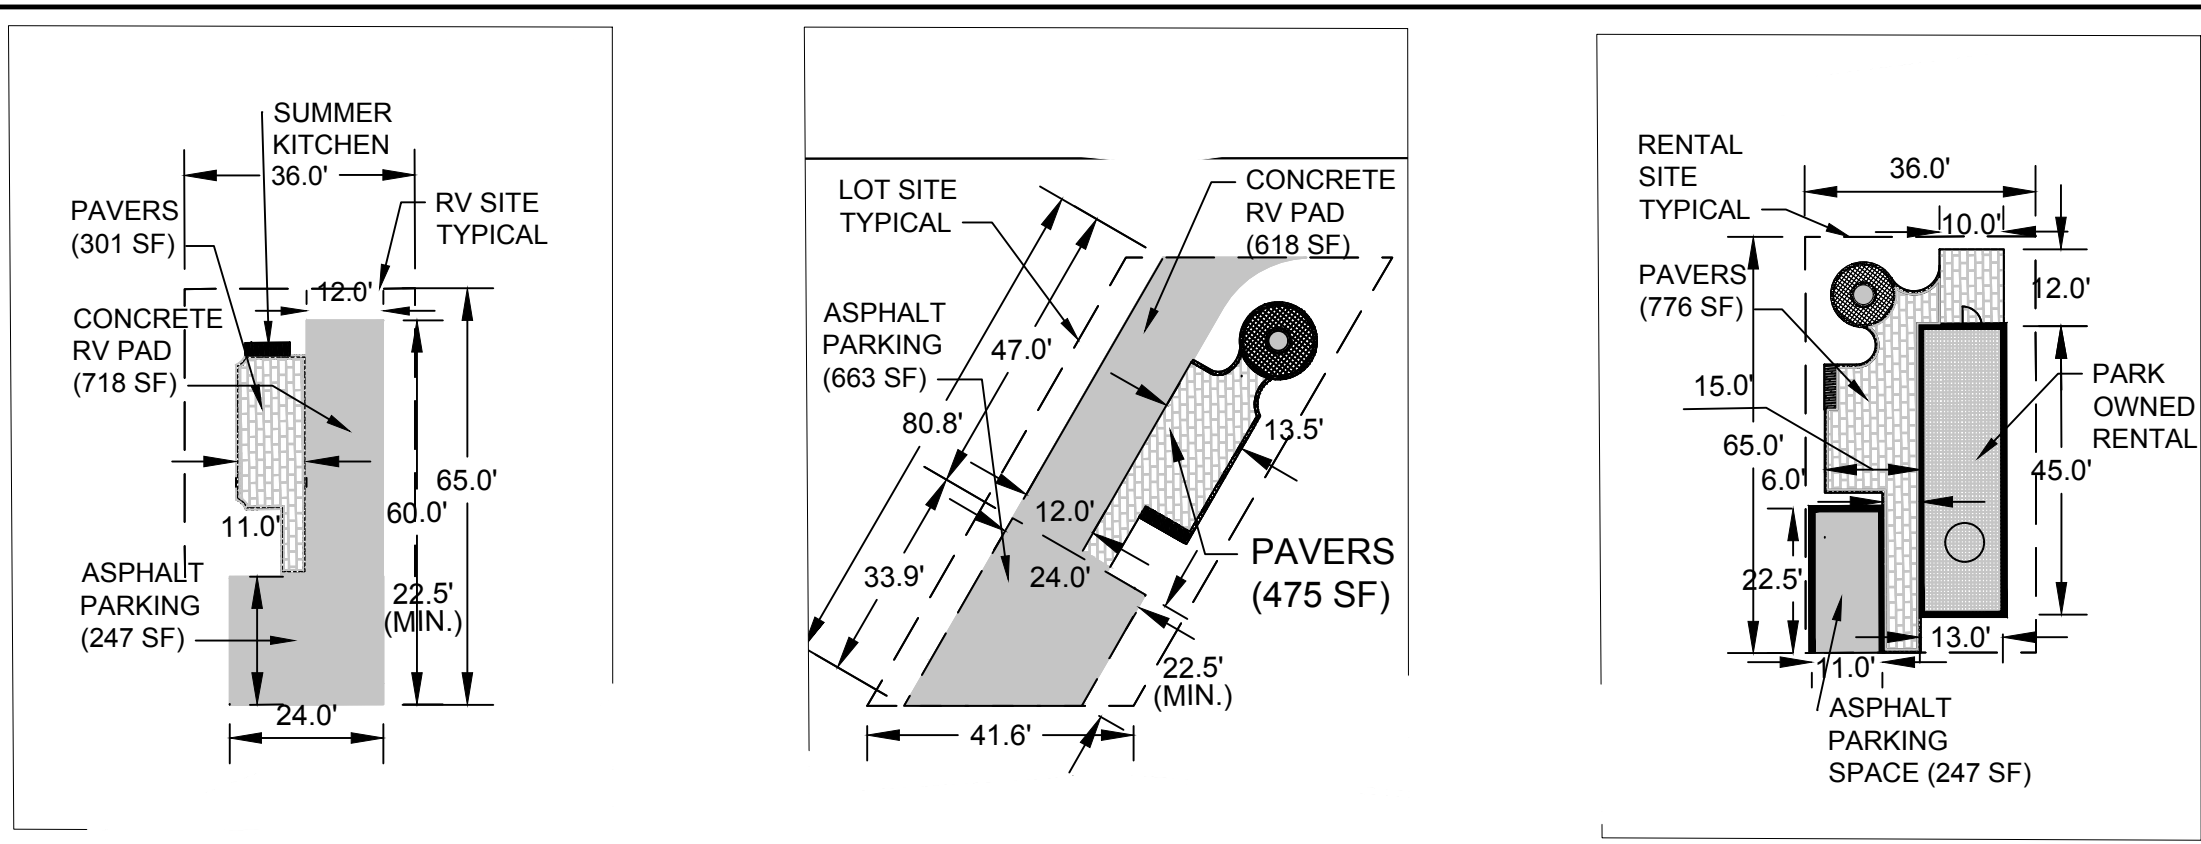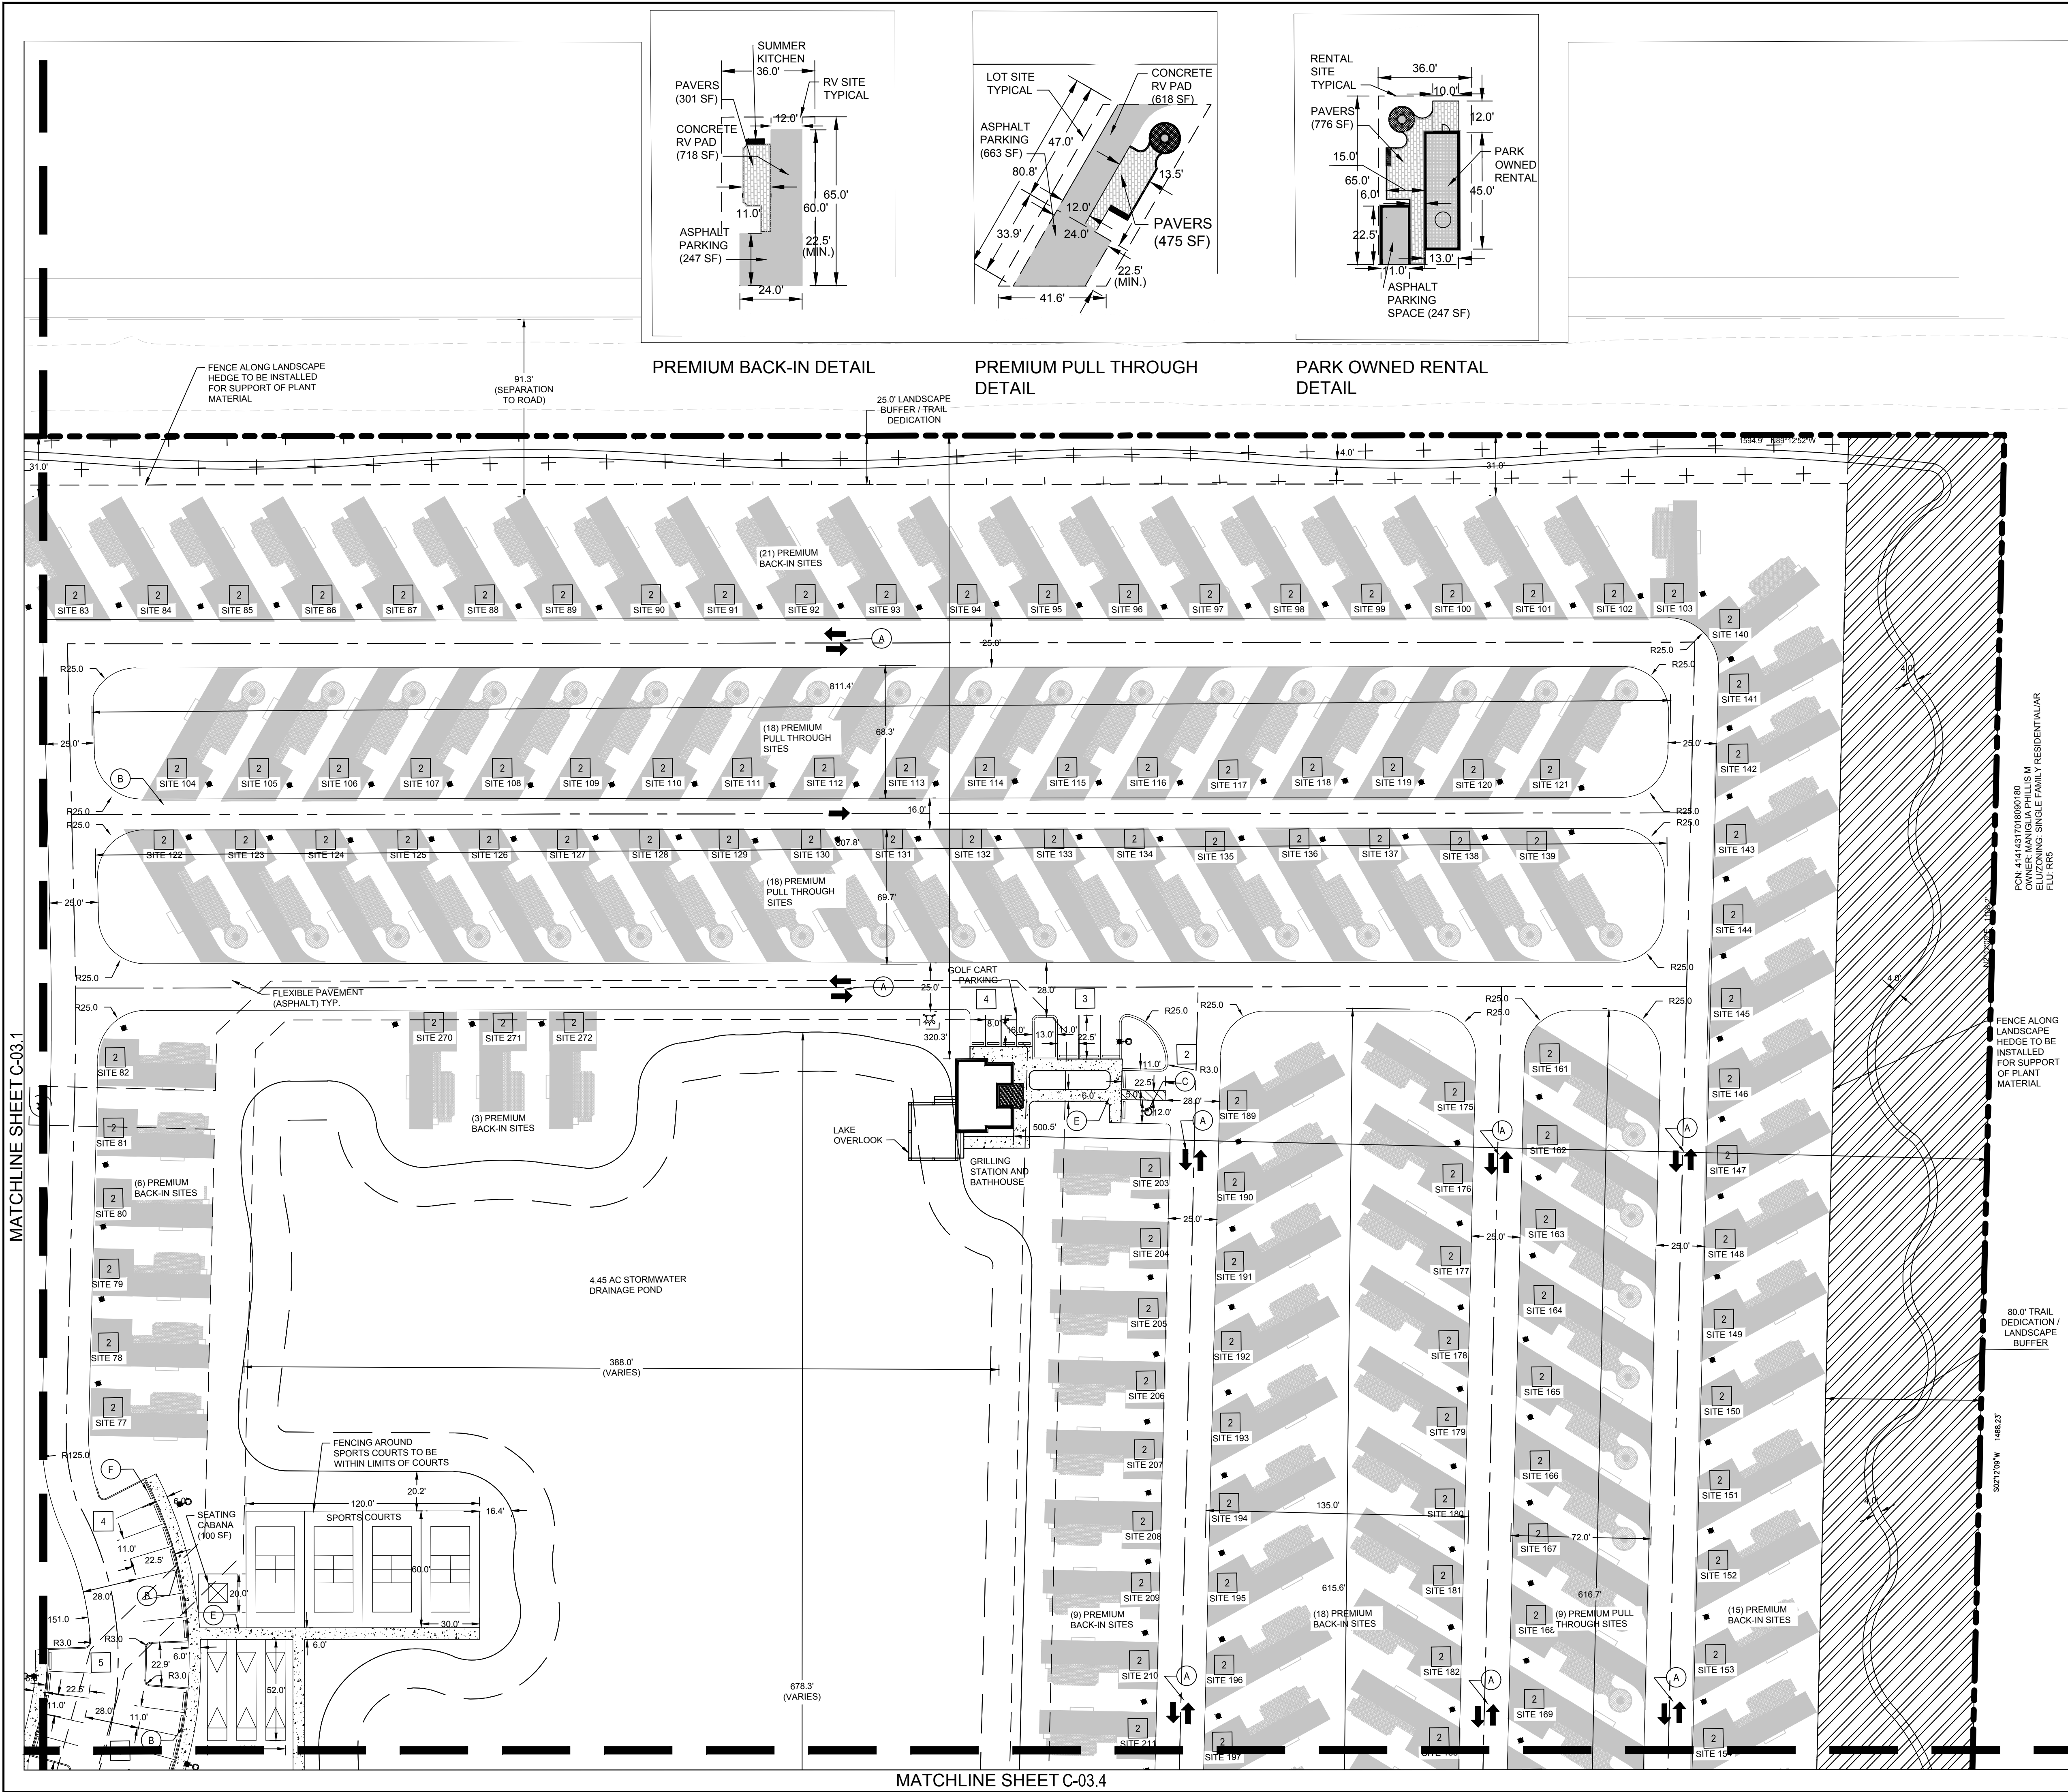



KEYNOTE LEGEND	
KEYNOTE	DESCRIPTION
(A)	PAVEMENT MARKINGS PER FDOT INDEX
(B)	FDOT TYPE D CURB
(C)	ADA PARKING STRIPE AND SIGNAGE
(D)	CROSSWALK PER FDOT STANDARD PLANS INDEX 711-001. PAVEMENT PATTERN TO BE INSIDE WHITE STRIPES AND FLUSH WITH ASPHALT
(E)	CONCRETE SIDEWALK
(F)	6' WIDE PARKING WHEEL STOP
(G)	PROPOSED CONCRETE PAD FOR MECHANICAL EQUIPMENT
(H)	FDOT TYPE D CURB

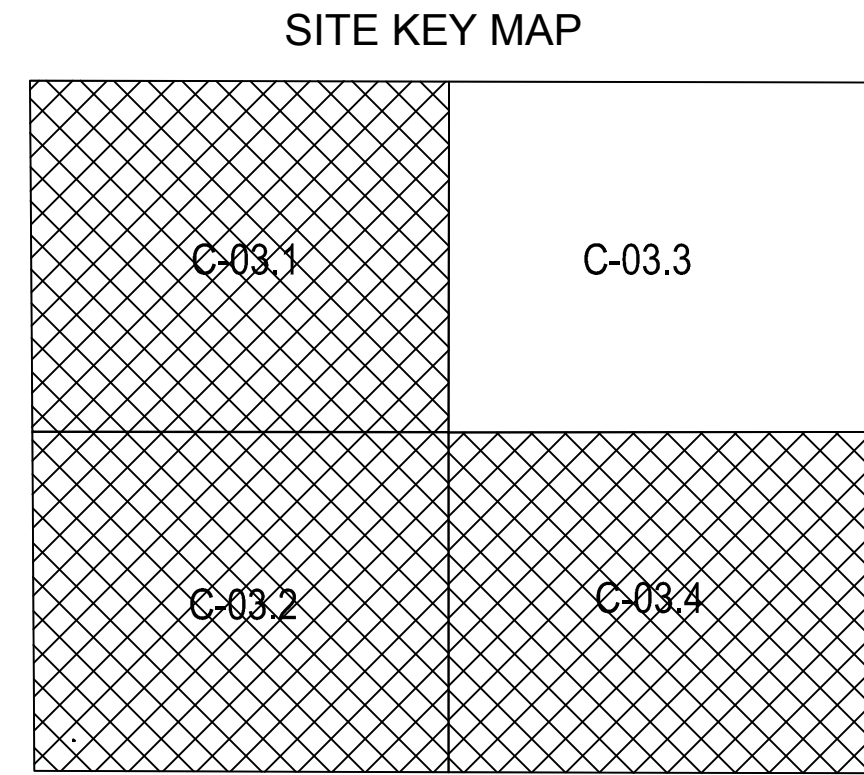

REVISION BLOCK	DATE	DESCRIPTION
5	04/07/25	SUPPLEMENTAL SITE PLAN - 5TH SUBMITTAL
4	02/12/25	SUPPLEMENTAL SITE PLAN - 4TH SUBMITTAL
3	01/03/25	SUPPLEMENTAL SITE PLAN - 3RD SUBMITTAL
2	11/04/24	SUPPLEMENTAL SITE PLAN - 2ND SUBMITTAL
1	08/28/24	SUPPLEMENTAL SITE PLAN - INITIAL SUBMITTAL
#		

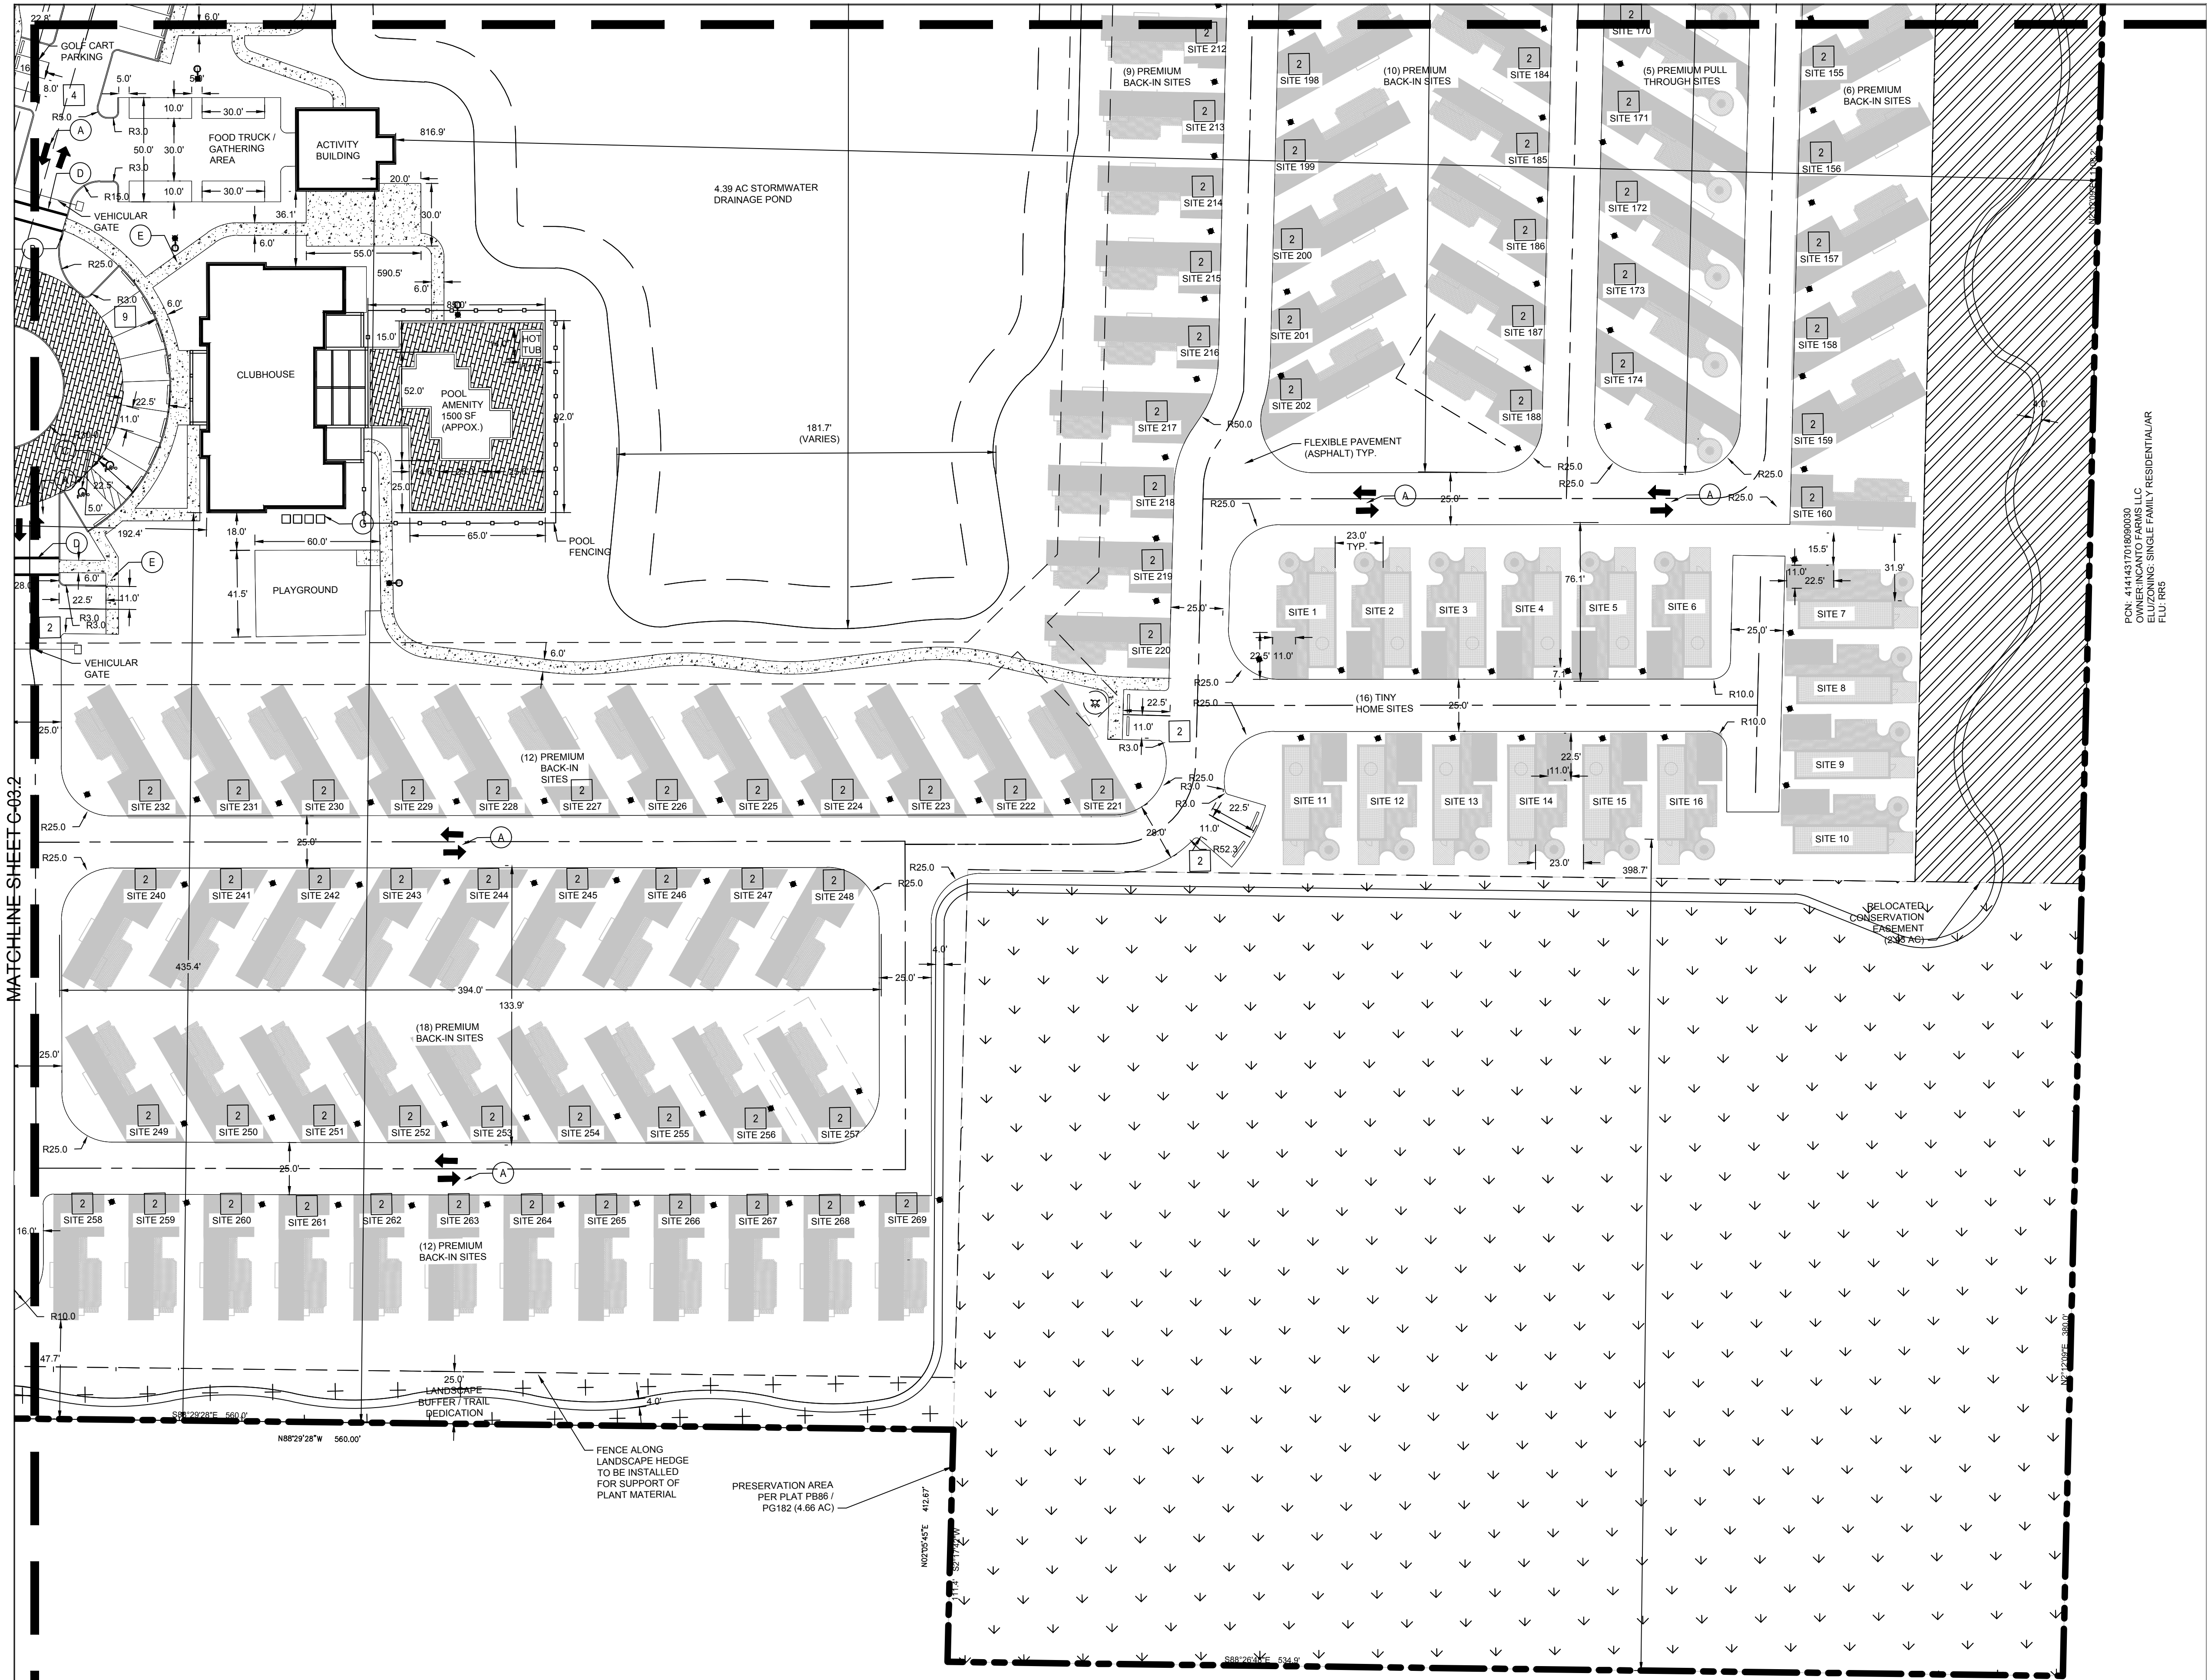

LOCATION MAP

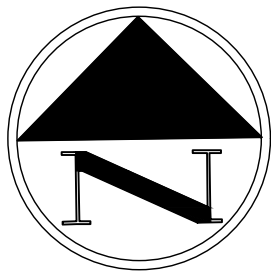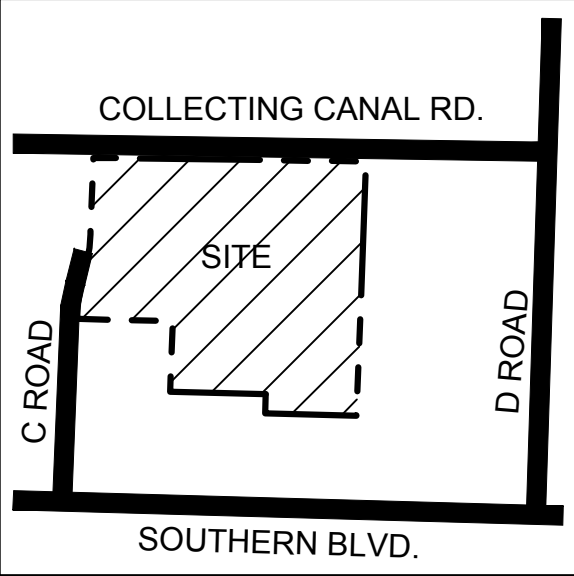


0 40 80 Feet
SCALE: 1" = 40'

LEGEND

- PROPERTY LINE
- BUILDING FOOTPRINT
- PARKING COUNT
- GREENWAY TRAIL / LANDSCAPE BUFFER
- POLE MOUNTED LIGHT (LOW LEVEL LIGHTING SEE PHOTOMETRIC PLAN (C-06))
- BOLLARD LIGHTING


KEYNOTE LEGEND

KEYNOTE	DESCRIPTION
(A)	PAVEMENT MARKINGS PER FDOT INDEX
(B)	FDOT TYPE D CURB
(C)	ADA PARKING STRIPE AND SIGNAGE
(D)	CROSSWALK PER FDOT STANDARD PLANS INDEX 711-001. PAVER PATTERN TO BE INSIDE WHITE STRIPES AND FLUSH WITH ASPHALT
(E)	CONCRETE SIDEWALK
(F)	6' WIDE PARKING WHEEL STOP
(G)	PROPOSED CONCRETE PAD FOR MECHANICAL EQUIPMENT
(H)	FDOT TYPE D CURB



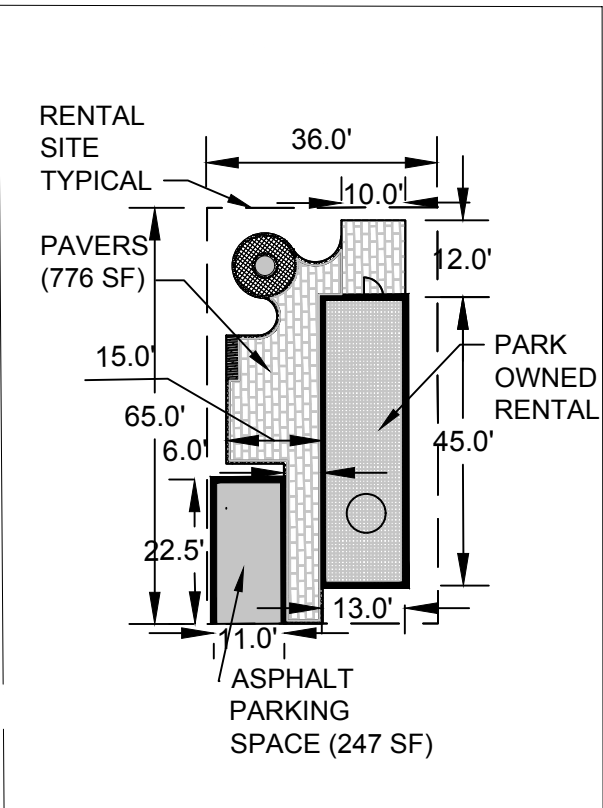


PARK OWNED RENTAL DETAIL

SITE KEY MAP

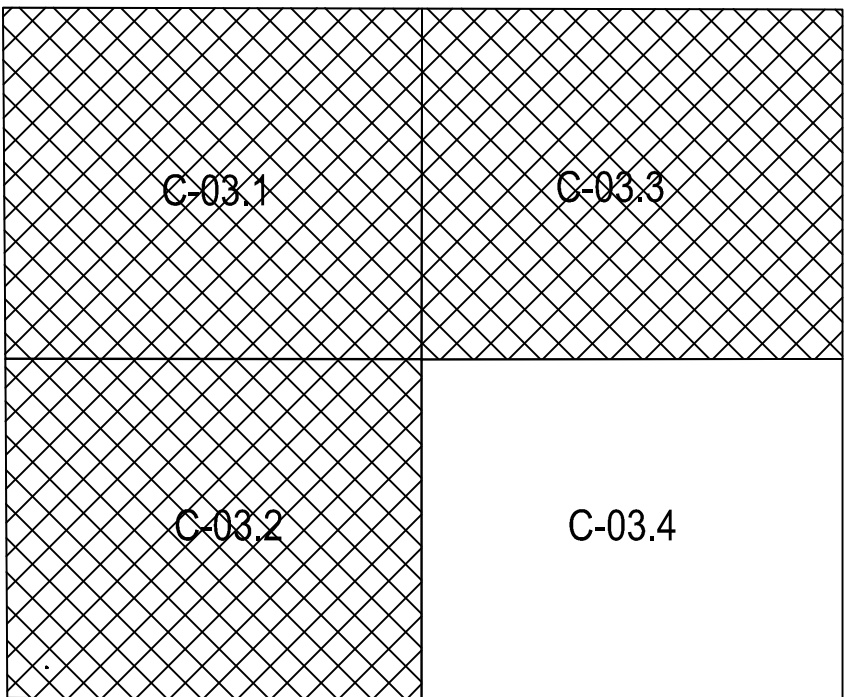

REVISION BLOCK	DATE	DESCRIPTION
5	04/07/25	SUPPLEMENTAL SITE PLAN - 5TH SUBMITTAL
4	02/12/25	SUPPLEMENTAL SITE PLAN - 4TH SUBMITTAL
3	01/03/25	SUPPLEMENTAL SITE PLAN - 3RD SUBMITTAL
2	11/04/24	SUPPLEMENTAL SITE PLAN - 2ND SUBMITTAL
1	08/28/24	SUPPLEMENTAL SITE PLAN - INITIAL SUBMITTAL
#		

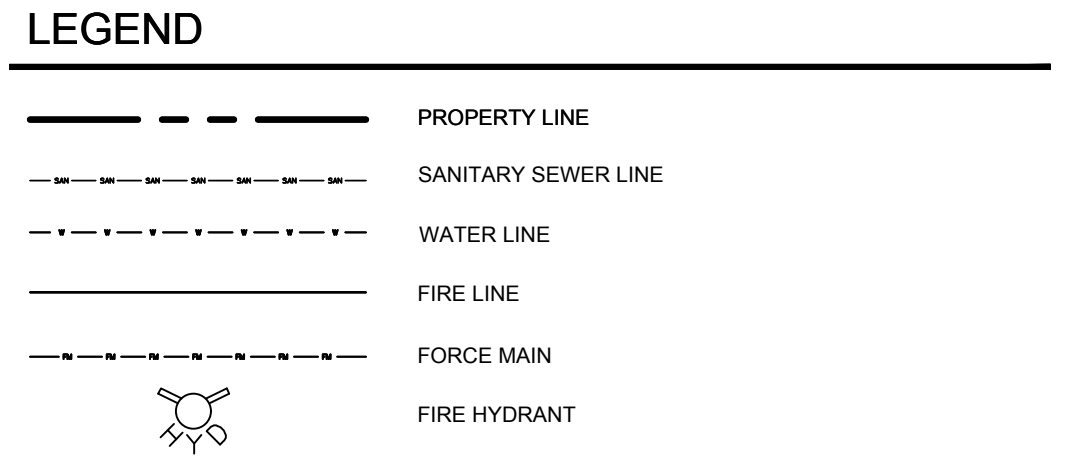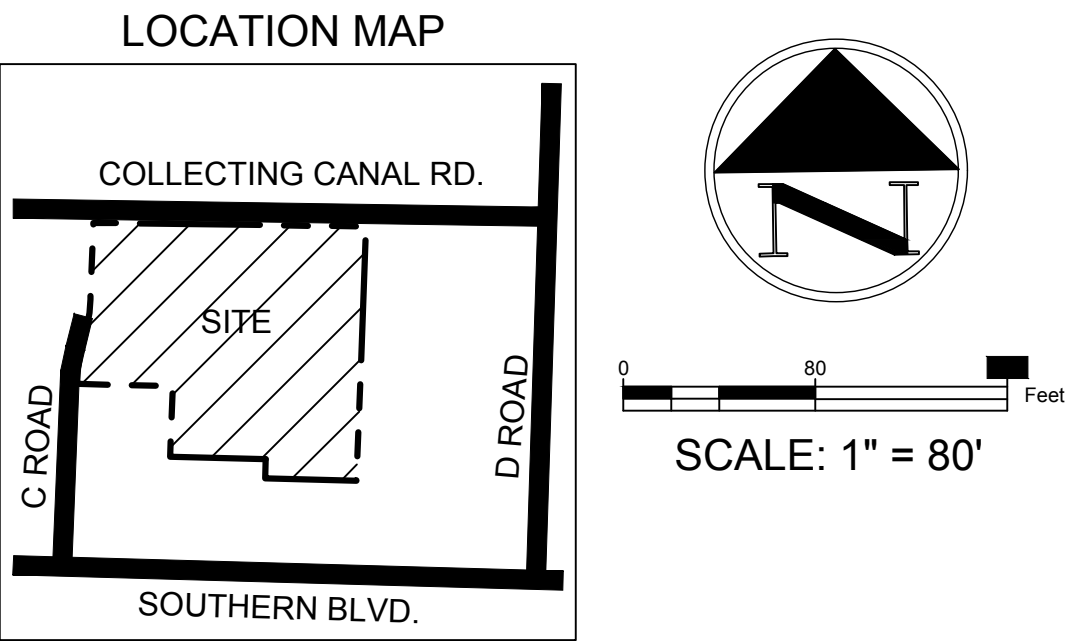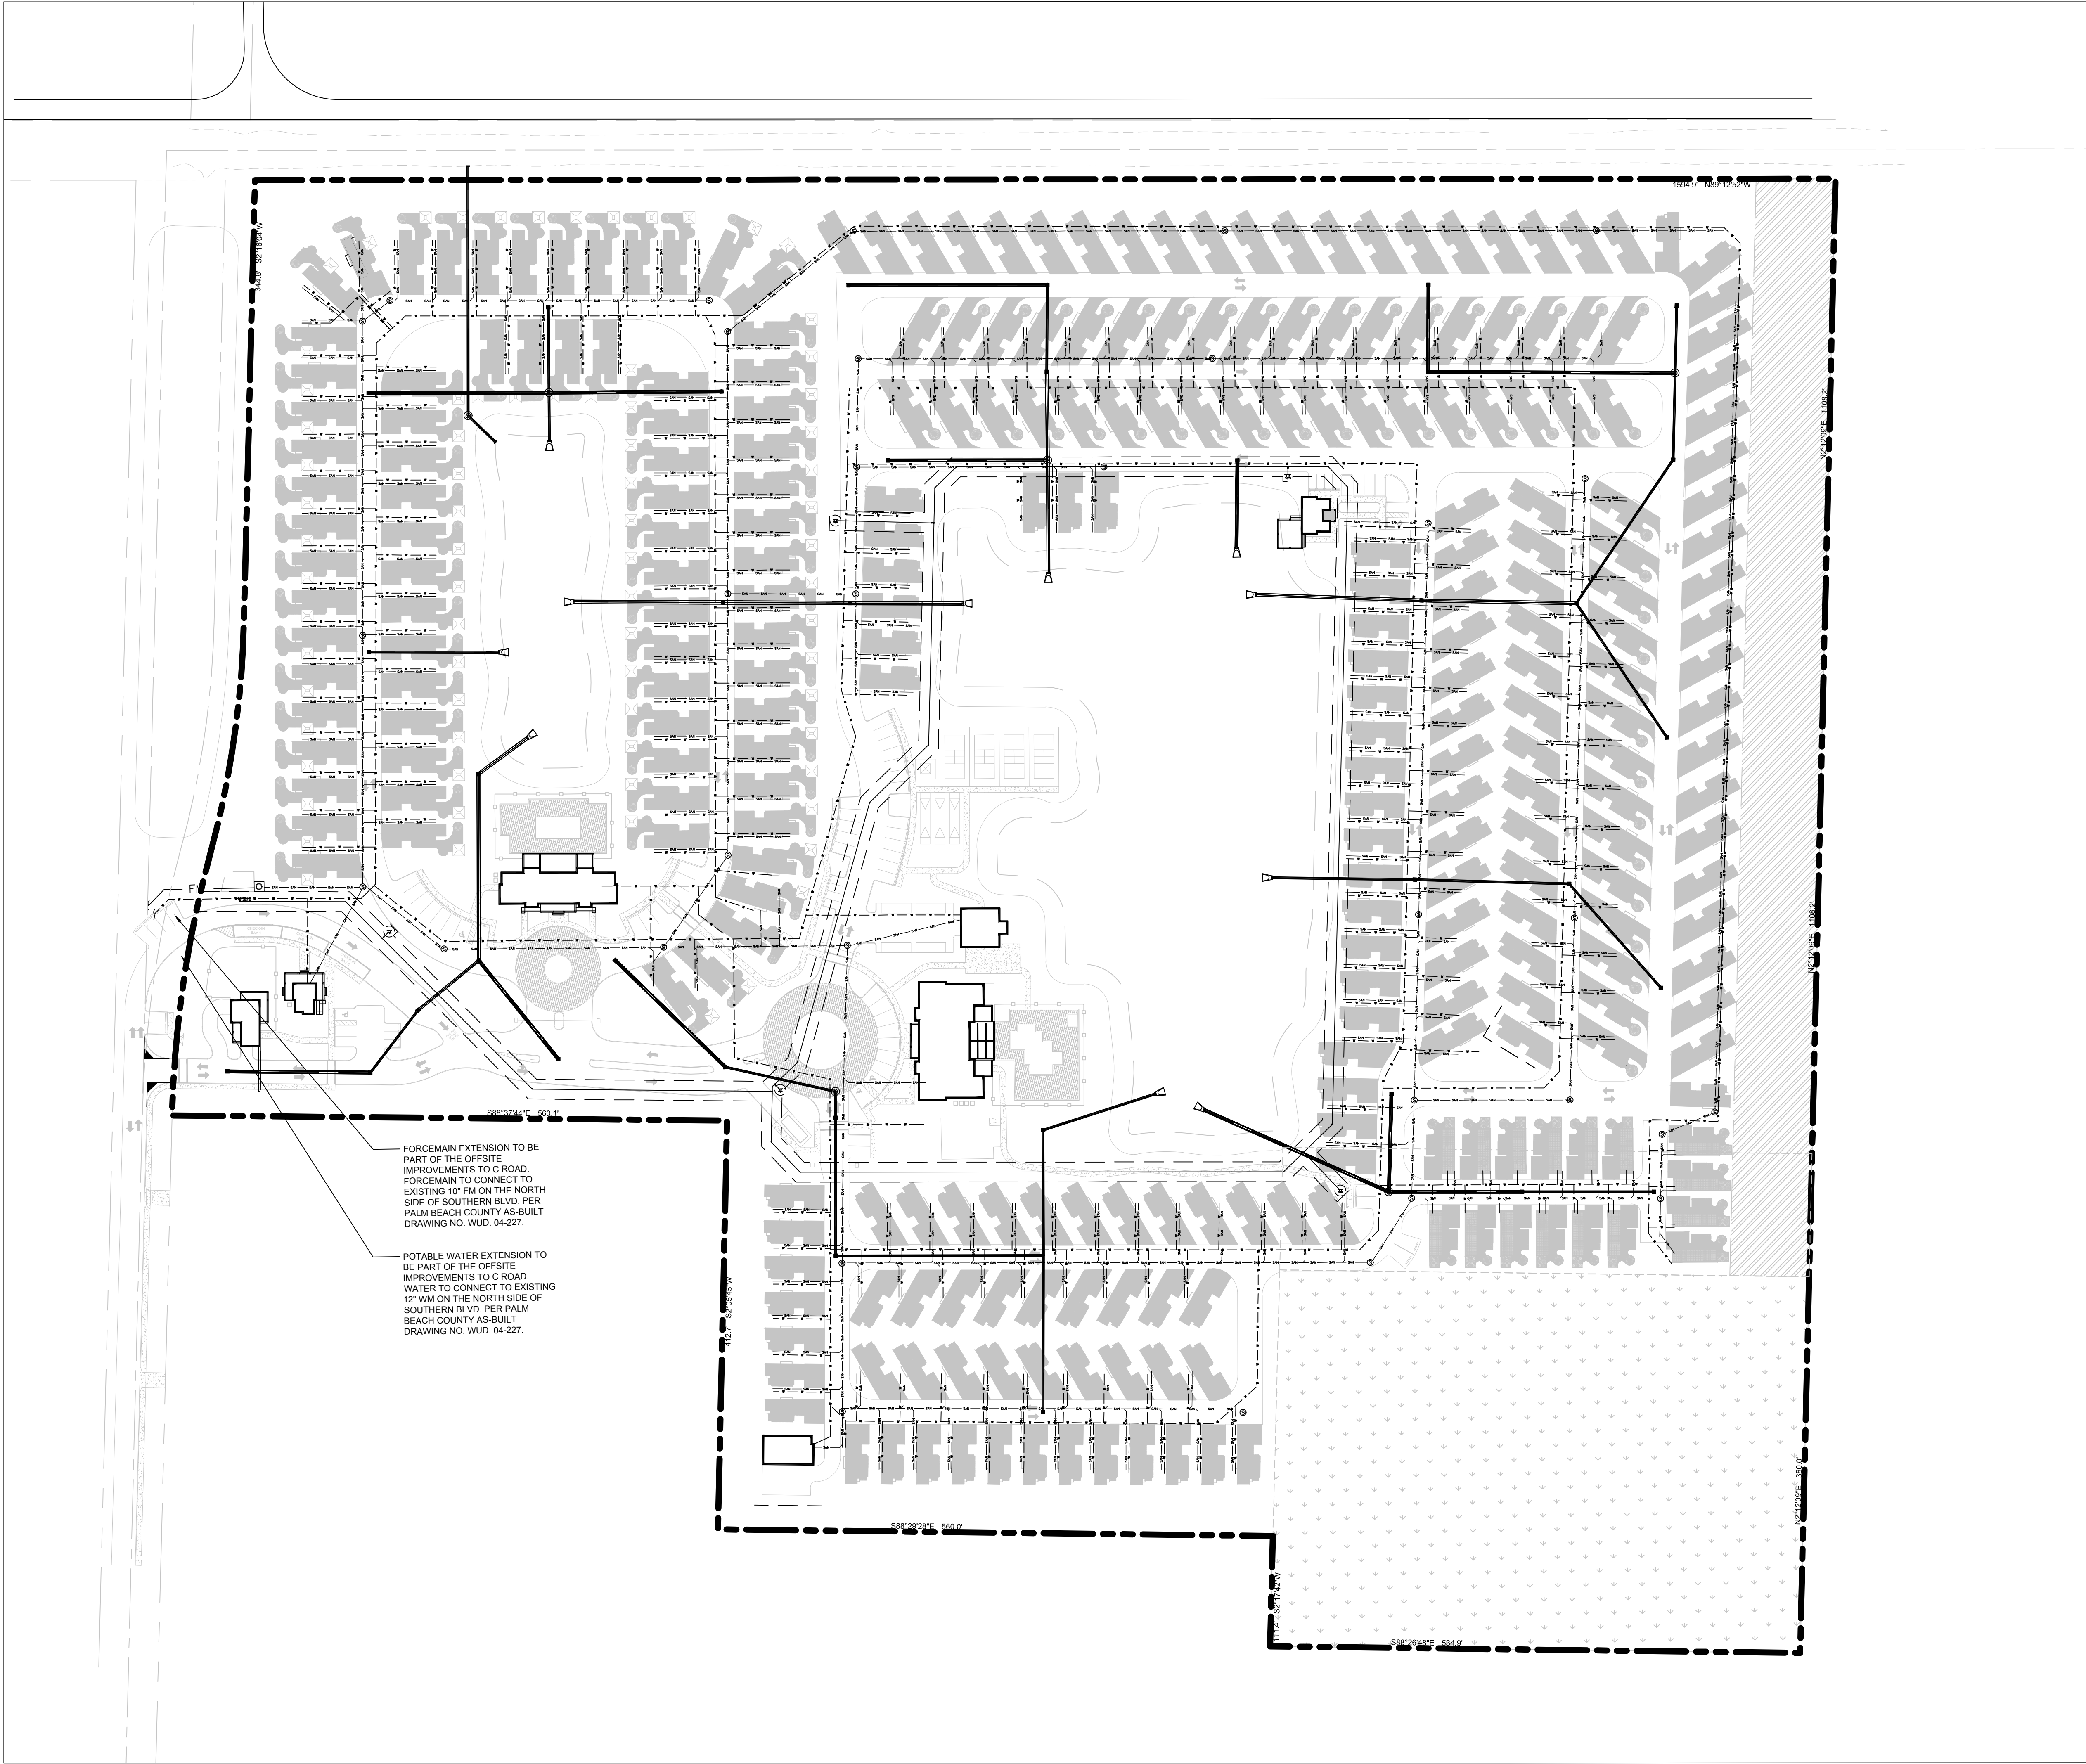

LOCATION OF PUBLIC WATER SYSTEM MAINS IN ACCORDANCE WITH RULE 62-555.314, F.A.C.

The following table summarizes the required separation distances from public water mains to other pipes as provided in Rule 62-555.314, F.A.C. Exceptions to these required distances are addressed on the second page.


Separation Requirements for Public Water System Mains:

Other Pipe	Horizontal Separation (X)	Crossings Vertical Separation (Y)	Joint Spacing (Z) @ Crossings (Full Joint Centered)
- Storm Sewers - Stormwater Force Mains - Reclaimed Water Pipelines regulated under Part III of Chapter 62-610, F.A.C.	3 ft. minimum	For water main installed above other pipe (preferred), 12 inches is the minimum except for storm sewer, then 6 inches is the minimum and 12 inches is preferred. 12 inches minimum if water main is below other pipe	Alternate 3 ft. minimum
Vacuum Sanitary Sewer	10 ft. preferred 3 ft. minimum	For water main installed above other pipe, 12 inches preferred and 6 inches minimum. 12 inches minimum if water main is below other pipe	Alternate 3 ft. minimum
- Gravity or Pressure Sanitary Sewer - Sanitary Sewer Force Main - Reclaimed Water Pipelines not regulated under Part III of Chapter 62-610, F.A.C.	10 ft. preferred 6 ft. minimum (note - 3 ft. minimum for gravity sanitary sewer where the bottom of the water main is laid at least 6 inches above the top of the gravity sanitary sewer)	For water main installed above other pipe (preferred), 12 inches is the minimum except for gravity sewer, then 6 inches is the minimum and 12 inches is preferred. 12 inches minimum if water main is below other pipe	Alternate 6 ft. minimum
On-Site Sewage Treatment & Disposal System	10 ft. minimum	NA	NA


Refer to the next page for exceptions to the minimum separation requirements provided above.

Disclaimer - This document is provided for your convenience only. Please refer to Rule 62-555.314, F.A.C., for additional construction requirements.



REVISION BLOCK	DATE	DESCRIPTION
5	04/07/25	SUPPLEMENTAL SITE PLAN - 5TH SUBMITTAL
4	02/12/25	SUPPLEMENTAL SITE PLAN - 4TH SUBMITTAL
3	01/03/25	SUPPLEMENTAL SITE PLAN - 3RD SUBMITTAL
2	11/04/24	SUPPLEMENTAL SITE PLAN - 2ND SUBMITTAL
1	08/28/24	SUPPLEMENTAL SITE PLAN - INITIAL SUBMITTAL
#		

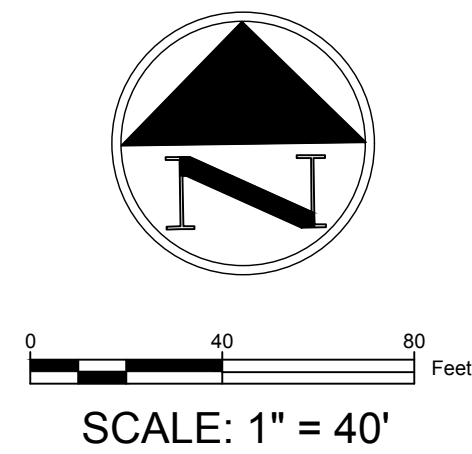

BOVE
Real Estate Development ■ Design ■ Construction

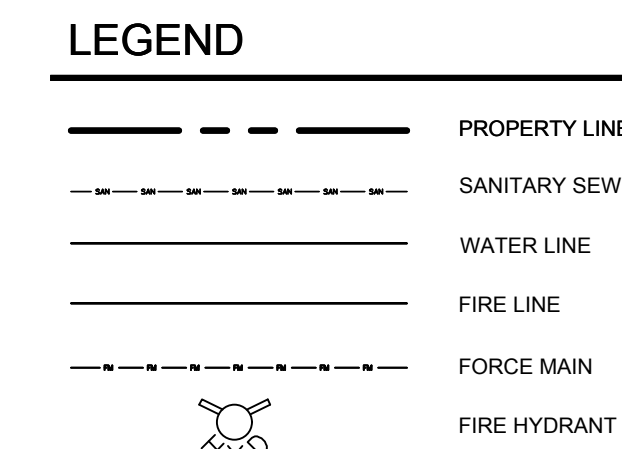


KEYNOTE LEGEND	
KEYNOTE	DESCRIPTION
(A)	3" PVC CLEANOUT WITH PLUG PIPE SEWER CAP FOR SEWER DISCHARGE
(B)	POWER PEDESTAL WITH 3/4" WATER SERVICE, ELECTRICAL SERVICE (BY OTHERS), AND COMMUNICATIONS CONNECTIONS (BY OTHERS)

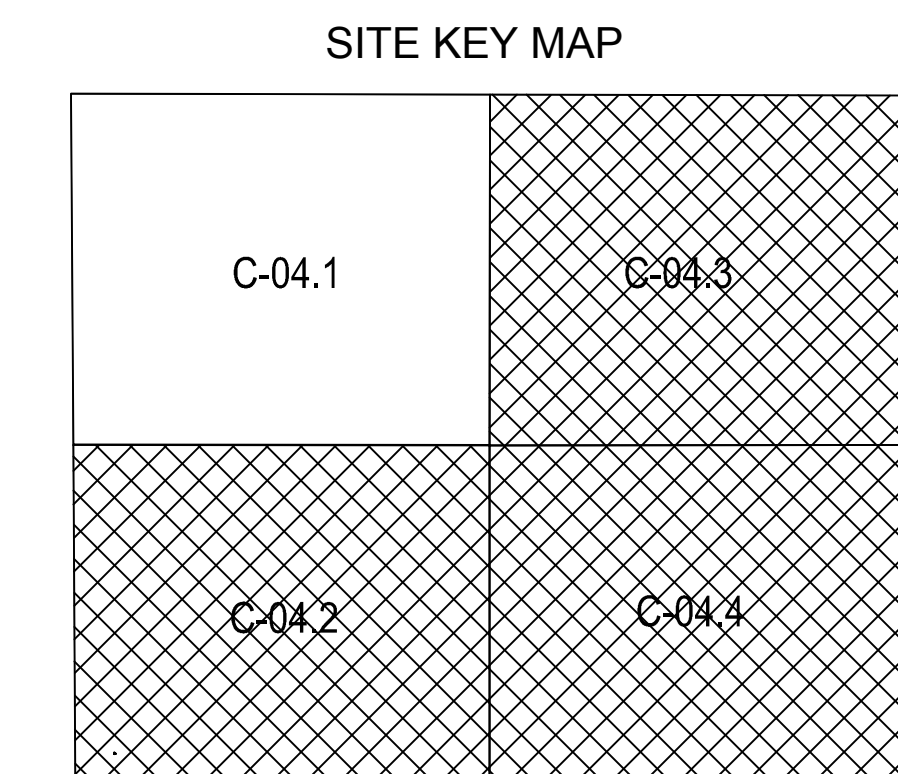 [illegible]

REVISION BLOCK	
#	DESCRIPTION
1	08/28/24 SUPPLEMENTAL SITE PLAN - INITIAL SUBMITTAL
2	11/04/24 SUPPLEMENTAL SITE PLAN - 2ND SUBMITTAL
3	01/03/25 SUPPLEMENTAL SITE PLAN - 3RD SUBMITTAL
4	02/12/25 SUPPLEMENTAL SITE PLAN - 4TH SUBMITTAL

INDIVIDUAL
UTILITY PLAN

SCALE: AS NOTED	DRAWN BY: JAB
DATE: FEBRUARY 2025	JOB NUMBER: 1001-24
SHEET NUMBER: C-04.1	

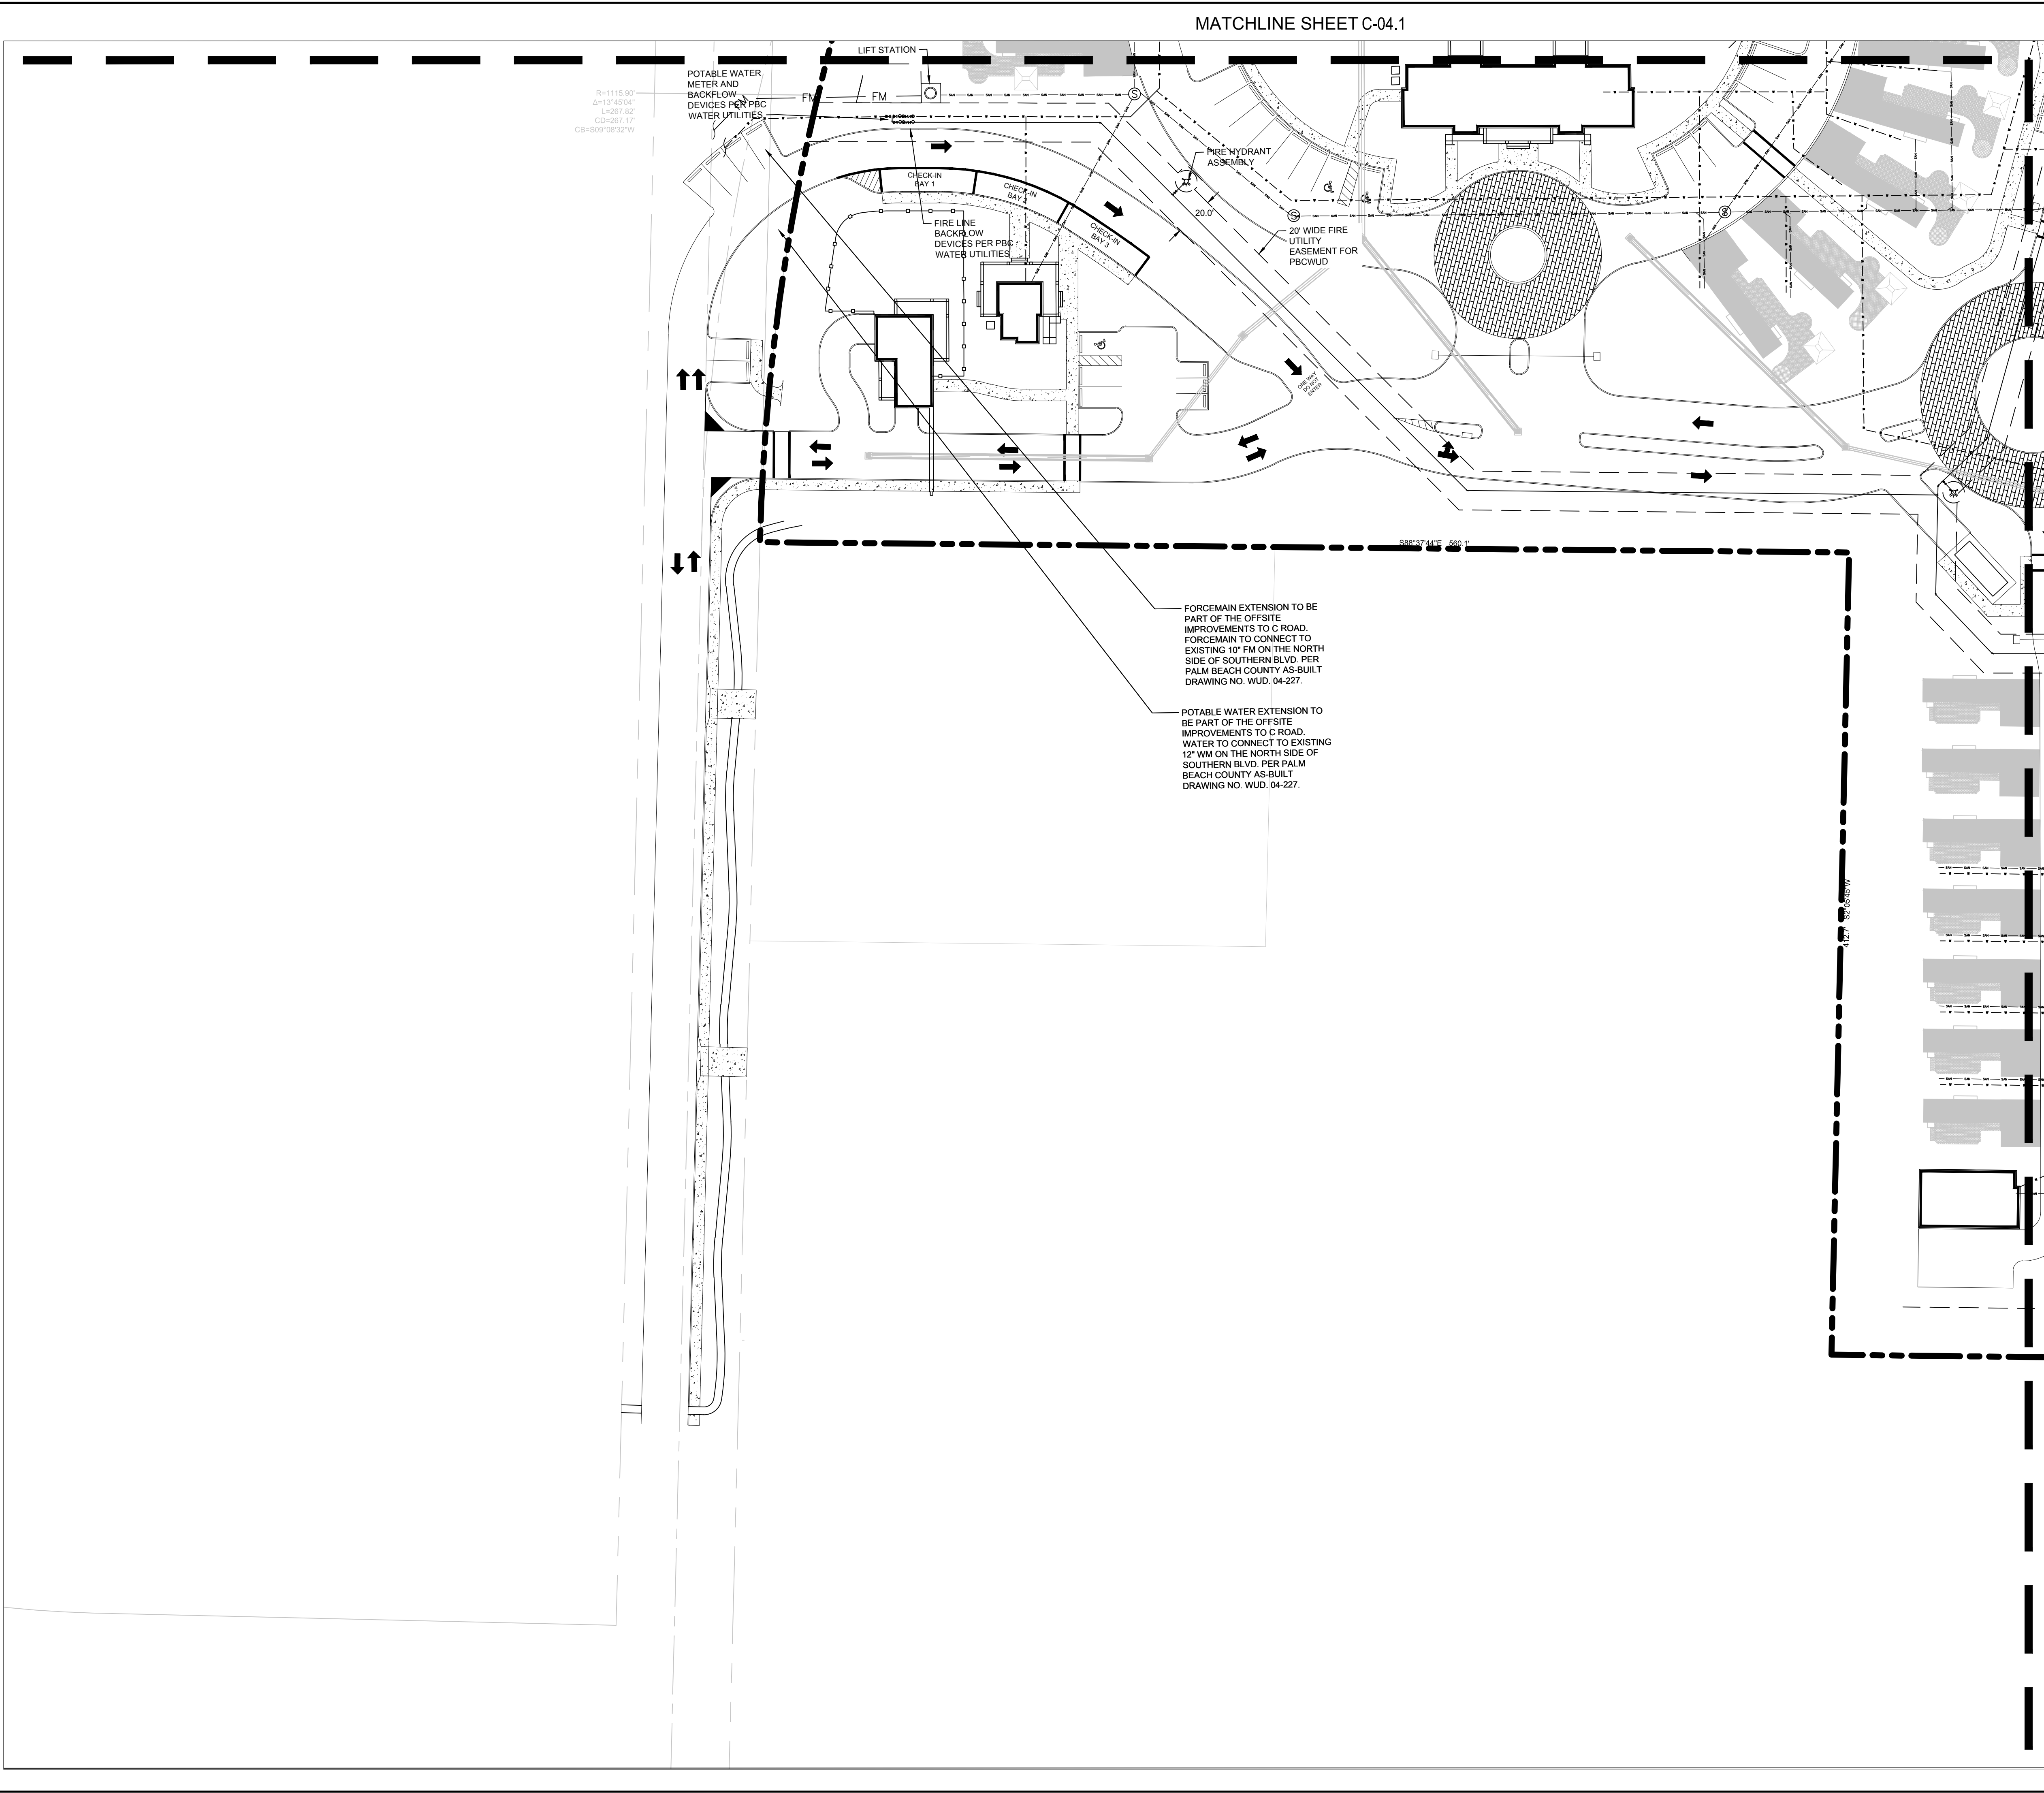

LOCATION MAP

COLLECTING CANAL RD.

C ROAD

D ROAD

SOUTHERN BLVD.

SCALE: 1" = 40'

LEGEND

- PROPERTY LINE
- SANITARY SEWER LINE
- WATER LINE
- FIRE LINE
- FORCE MAIN
- FIRE HYDRANT

KEYNOTE LEGEND

KEYNOTE	DESCRIPTION
(A)	3" PVC CLEANOUT WITH PLUG PIPE SEWER CAP FOR SEWER DISCHARGE
(B)	POWER PEDESTAL WITH 3/4" WATER SERVICE, ELECTRICAL SERVICE (BY OTHERS), AND COMMUNICATIONS CONNECTIONS (BY OTHERS)

POTENTIAL POWER PEDESTAL DETAIL

SITE KEY MAP

C-04.2

C-04.3

C-04.4

C-04.5

Bove
Real Estate Development • Design • Construction
BOVE DC, LLC



**THE PADDOCK
LUXURY RV RESORT**
LOXAHATCHEE GROVES, FL

REVISION BLOCK	
#	DESCRIPTION
4	02/12/25 SUPPLEMENTAL SITE PLAN - 4TH SUBMITTAL
3	01/03/25 SUPPLEMENTAL SITE PLAN - 3RD SUBMITTAL
2	11/04/24 SUPPLEMENTAL SITE PLAN - 2ND SUBMITTAL
1	08/28/24 SUPPLEMENTAL SITE PLAN - INITIAL SUBMITTAL
#	DATE

SCALE: AS NOTED
DATE: FEBRUARY 2025
SHEET NUMBER: C-04.2

DRAWN BY: JAB
JOB NUMBER: 1001-24

INDIVIDUAL UTILITY PLAN

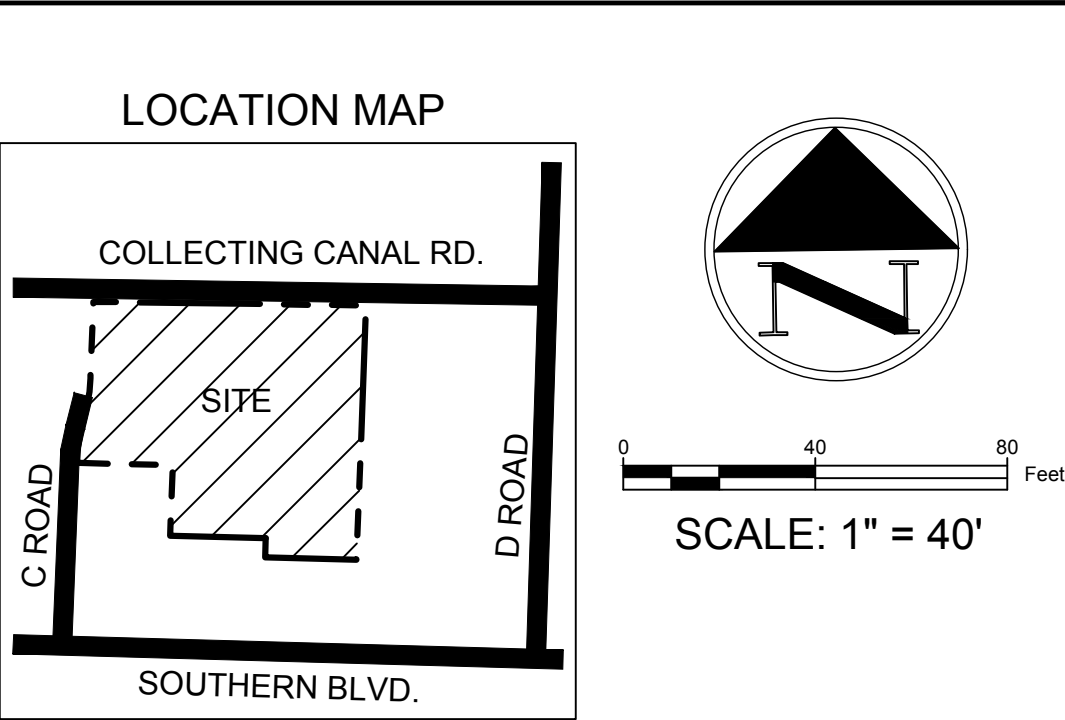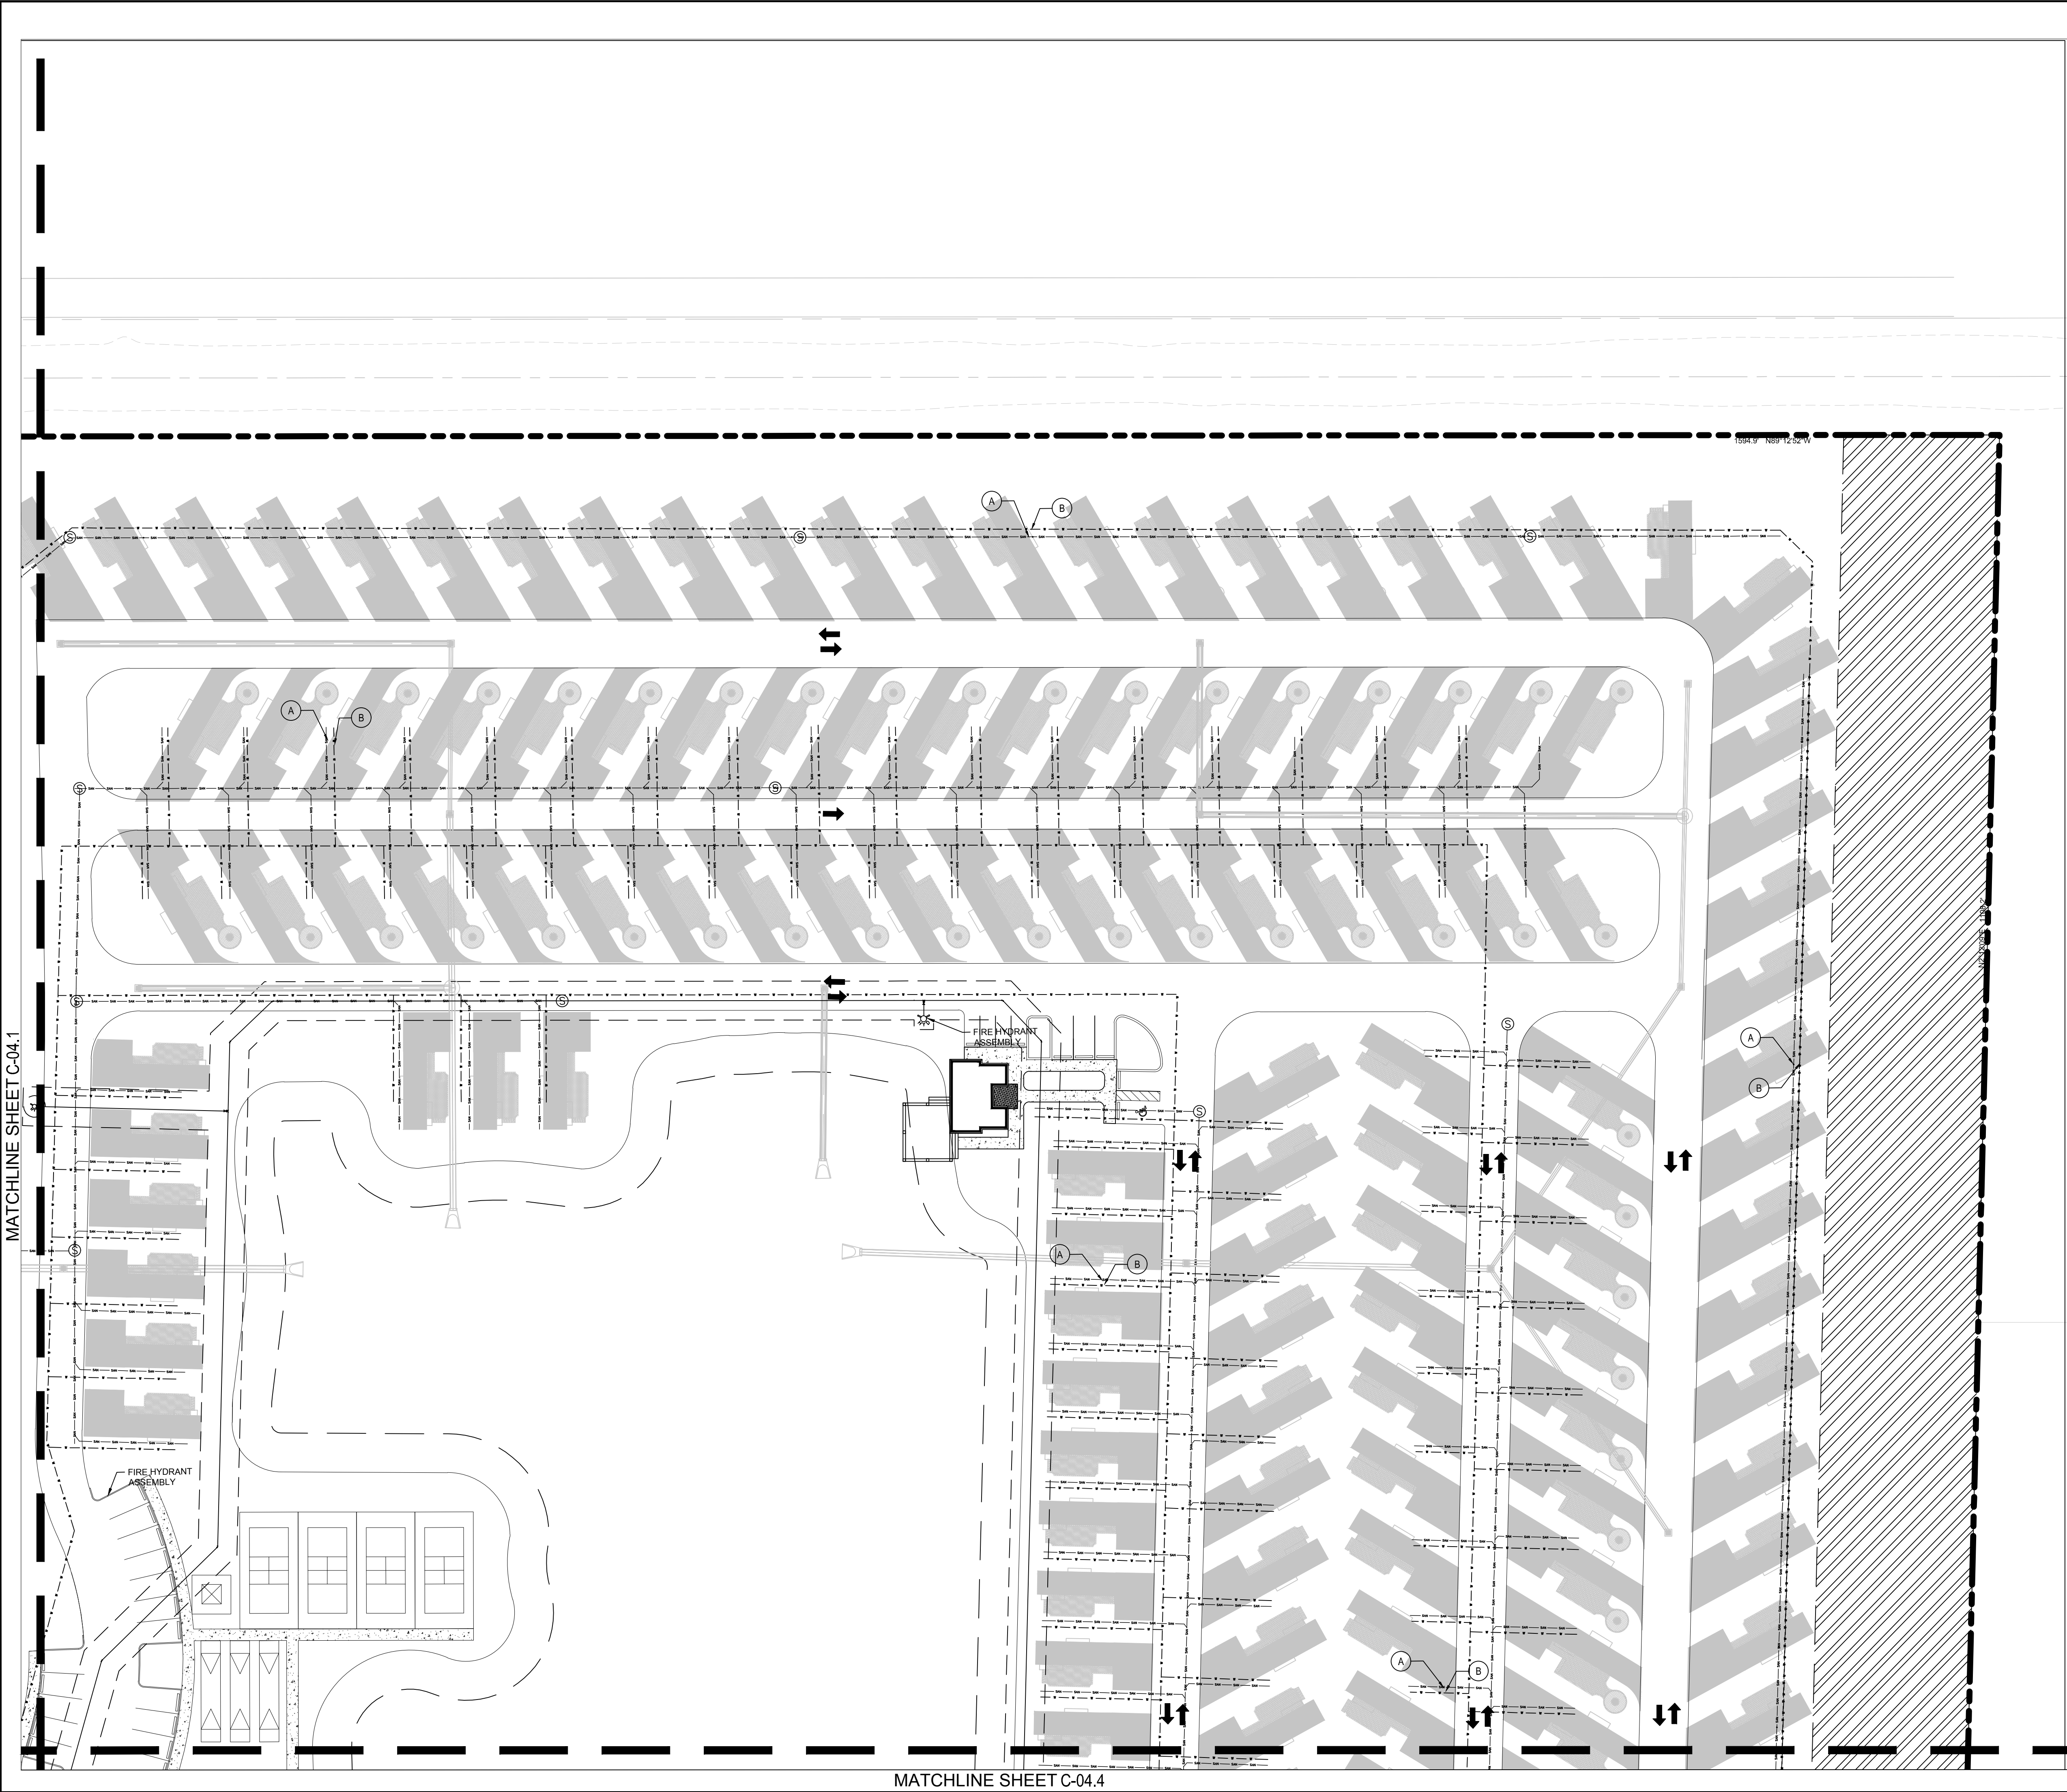


LEGEND

	PROPERTY LINE
	SANITARY SEWER LINE
	WATER LINE
	FIRE LINE
	FORCE MAIN
	FIRE HYDRANT




KEYNOTE LEGEND

KEYNOTE	DESCRIPTION
A	3" PVC CLEANOUT WITH PLUG PIPE SEWER CAP FOR SEWER DISCHARGE
B	POWER PEDESTAL WITH 3" WATER SERVICE, ELECTRICAL SERVICE (BY OTHERS), AND COMMUNICATIONS CONNECTIONS (BY OTHERS)

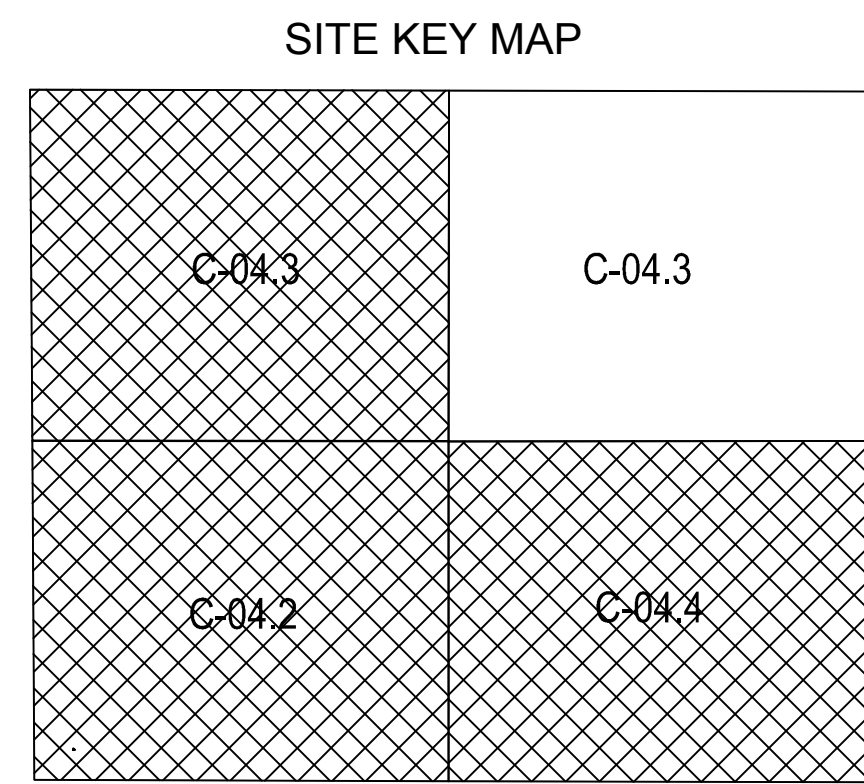


REVISION BLOCK

#	DATE	DESCRIPTION
4	02/25/25	SUPPLEMENTAL SITE PLAN - 4TH SUBMITTAL
3	01/03/25	SUPPLEMENTAL SITE PLAN - 3RD SUBMITTAL
2	11/04/24	SUPPLEMENTAL SITE PLAN - 2ND SUBMITTAL
1	08/28/24	SUPPLEMENTAL SITE PLAN - INITIAL SUBMITTAL

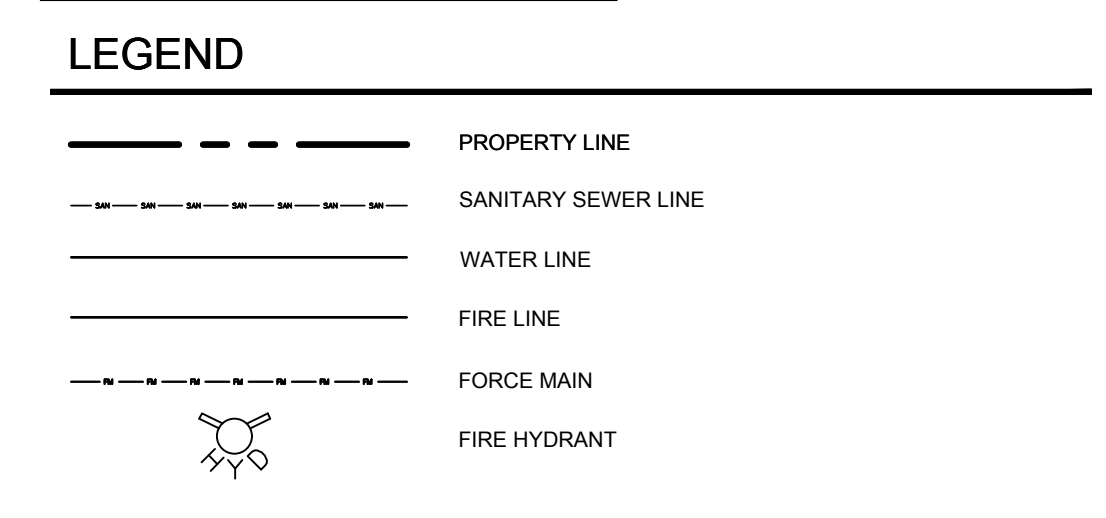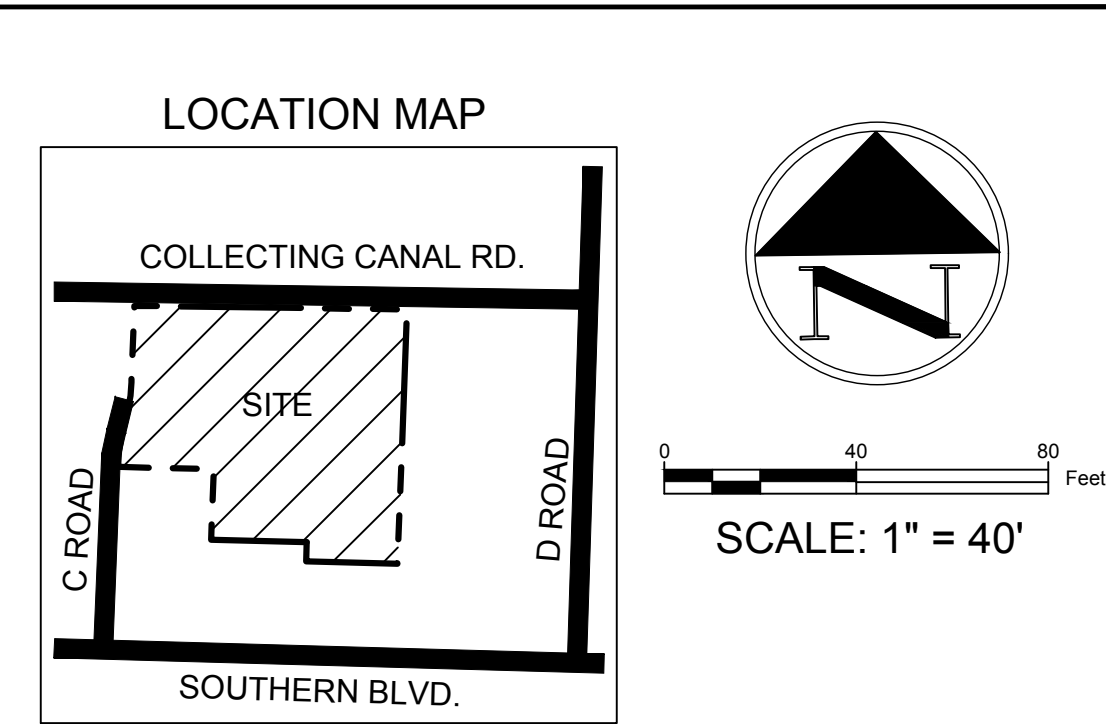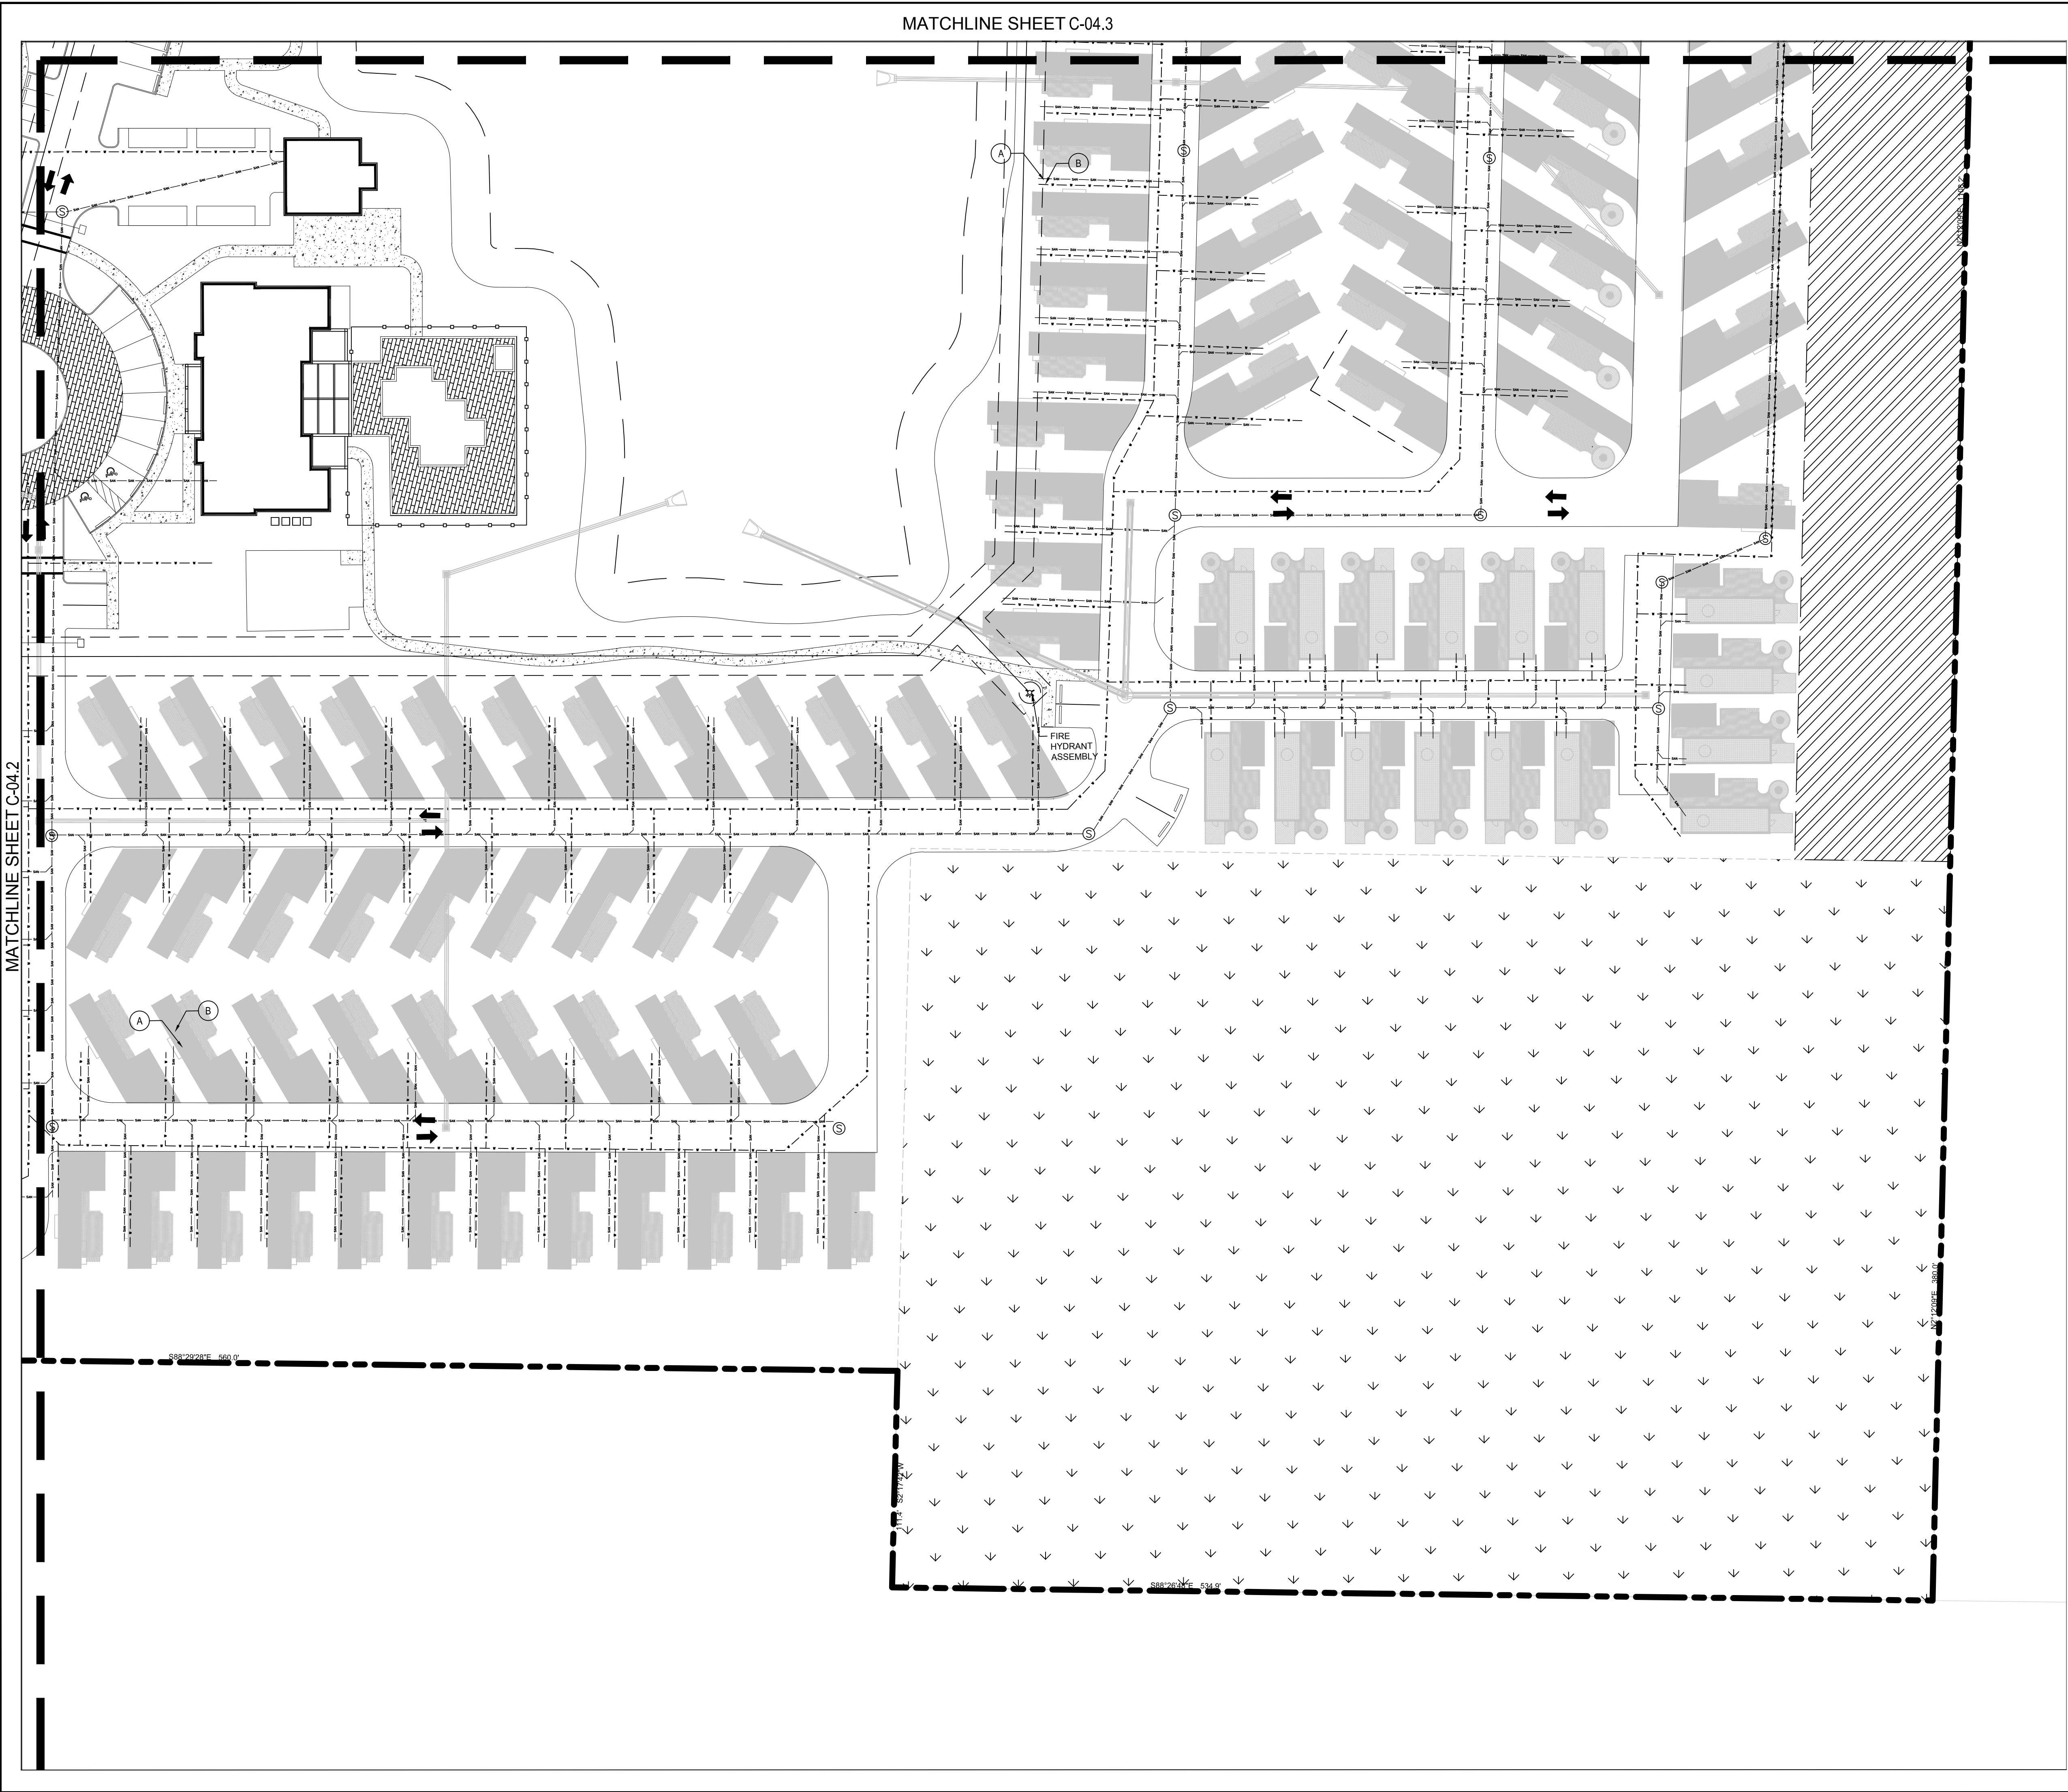

REVISION BLOCK	DATE	DESCRIPTION
5	04/07/25	SUPPLEMENTAL SITE PLAN - 5TH SUBMITTAL
4	02/12/25	SUPPLEMENTAL SITE PLAN - 4TH SUBMITTAL
3	01/03/25	SUPPLEMENTAL SITE PLAN - 3RD SUBMITTAL
2	11/04/24	SUPPLEMENTAL SITE PLAN - 2ND SUBMITTAL
1	08/28/24	SUPPLEMENTAL SITE PLAN - INITIAL SUBMITTAL
#		

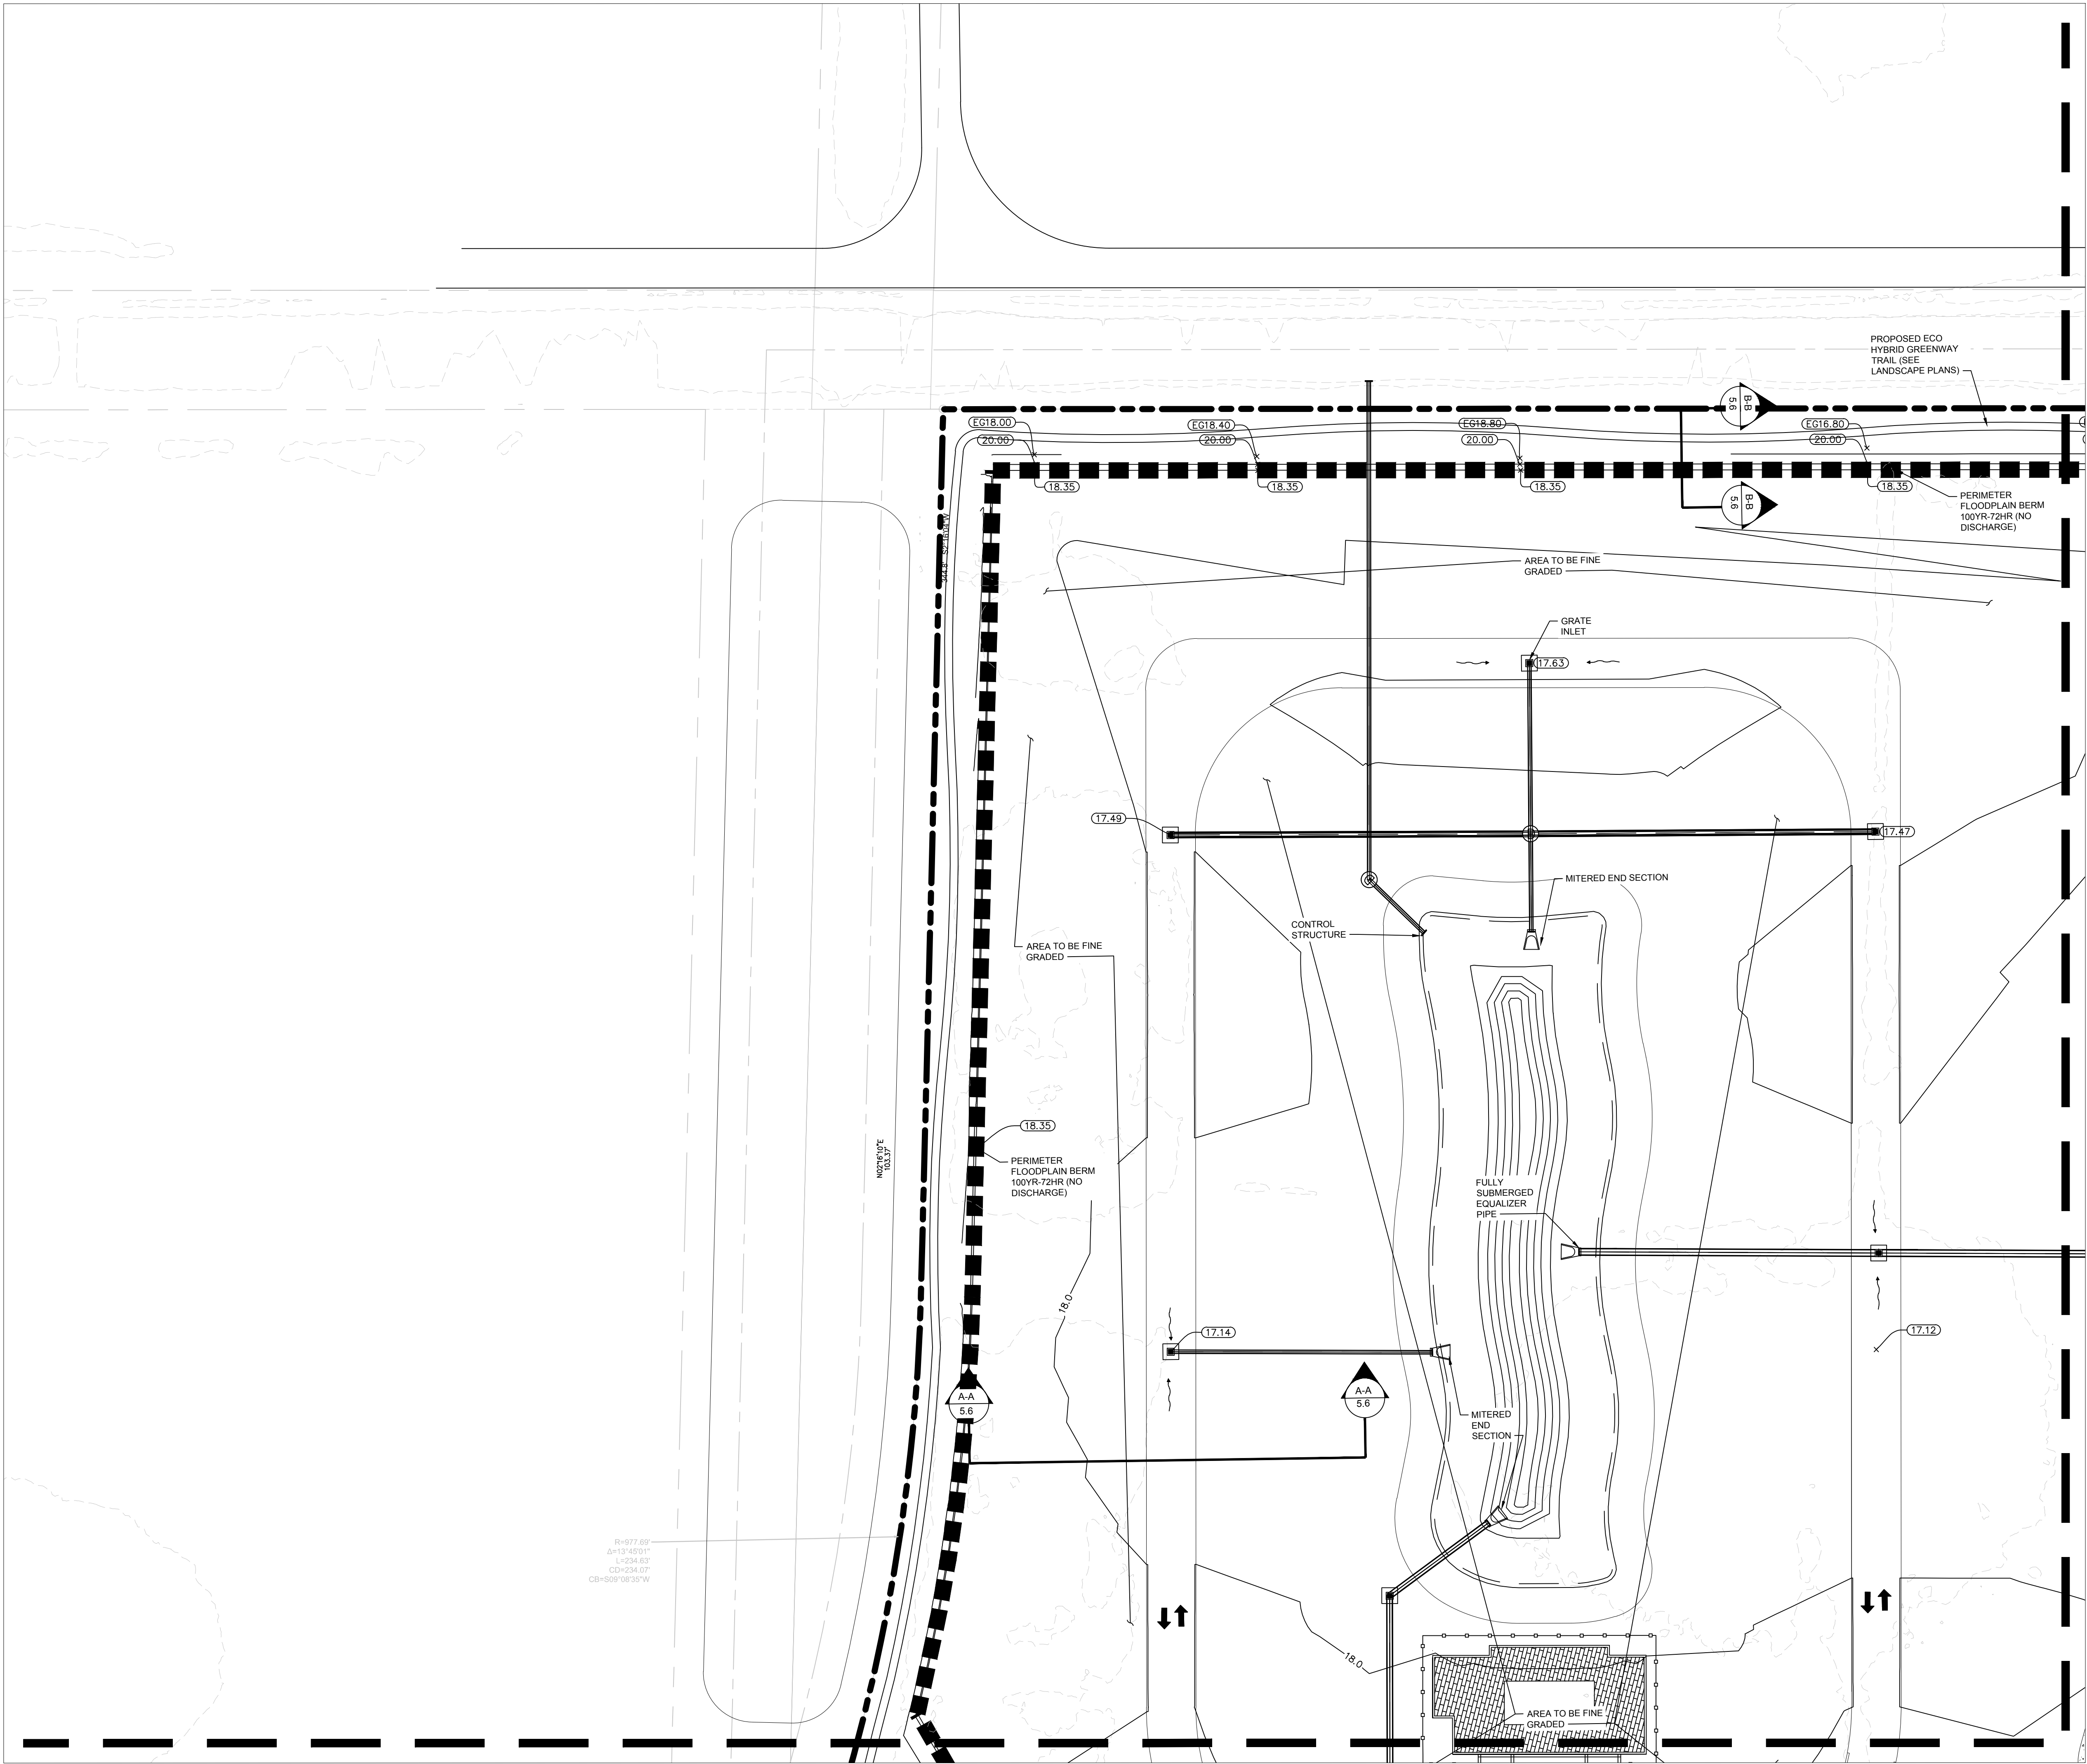

LOCATION MAP

SCALE: 1" = 40'


LEGEND

- PROPERTY LINE
- EXISTING GRADE CONTOUR
- PROPOSED GRADE CONTOUR
- FINISHED FLOOR SPOT GRADE
- DIRECTIONAL DRAINAGE FLOW ARROW
- PERIMETER FLOODPLAIN BERM

CONTROL STRUCTURE CROSS SECTION (N.T.S)

- 1.5'X1.5' GRATE
18.0' NAVD88
- RECTANGULAR WEIR
16.70' NAVD88
- V-NOTCH TREATMENT WEIR
14.50' NAVD88

MATCHLINE SHEET C-03.3

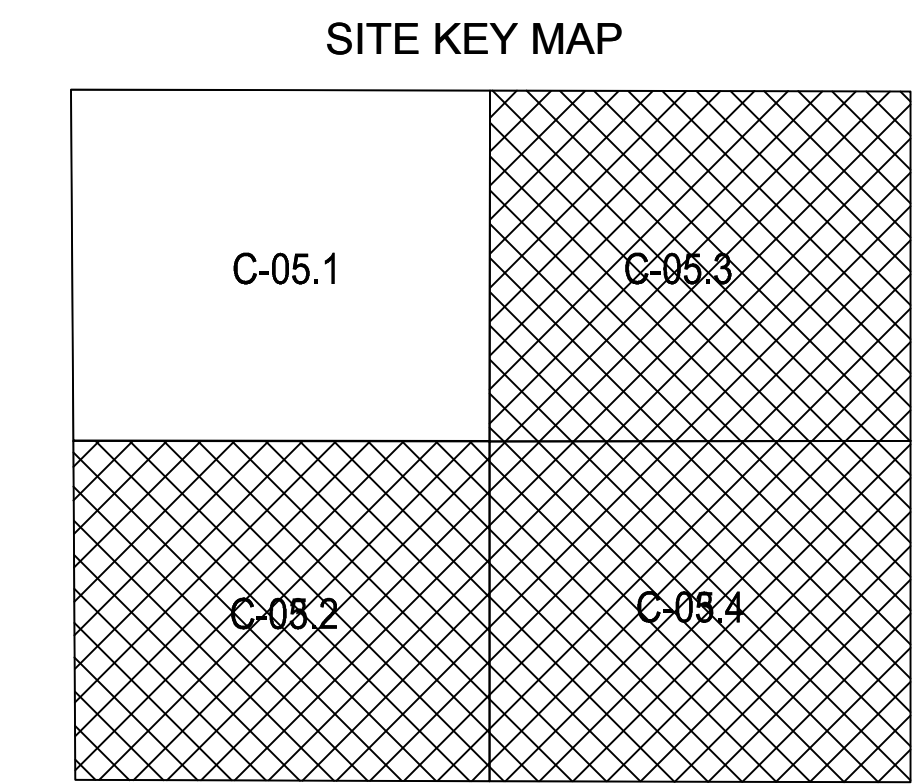

BOVE DC, LLC

THE PADDOCK
LUXURY RV RESORT

LOXAHATCHEE GROVES, FL

REVISION BLOCK	
#	DESCRIPTION
4	02/12/25 SUPPLEMENTAL SITE PLAN - 4TH SUBMITTAL
3	01/03/25 SUPPLEMENTAL SITE PLAN - 3RD SUBMITTAL
2	11/04/24 SUPPLEMENTAL SITE PLAN - 2ND SUBMITTAL
1	08/28/24 SUPPLEMENTAL SITE PLAN - INITIAL SUBMITTAL
#	DATE

PRELIMINARY
GRADING PLAN

SCALE:
AS NOTED



DATE:
FEBRUARY 2025

SHEET NUMBER:

DRAWN BY:
JAB


JOB NUMBER:
1001-24


C-05.1

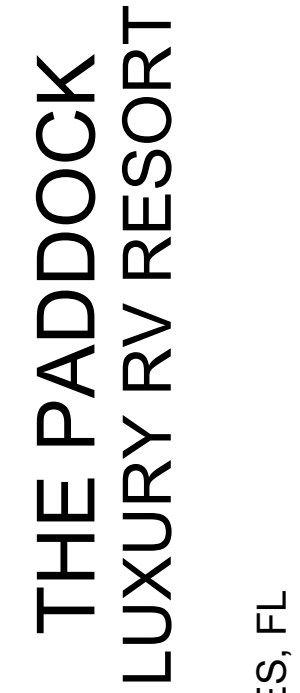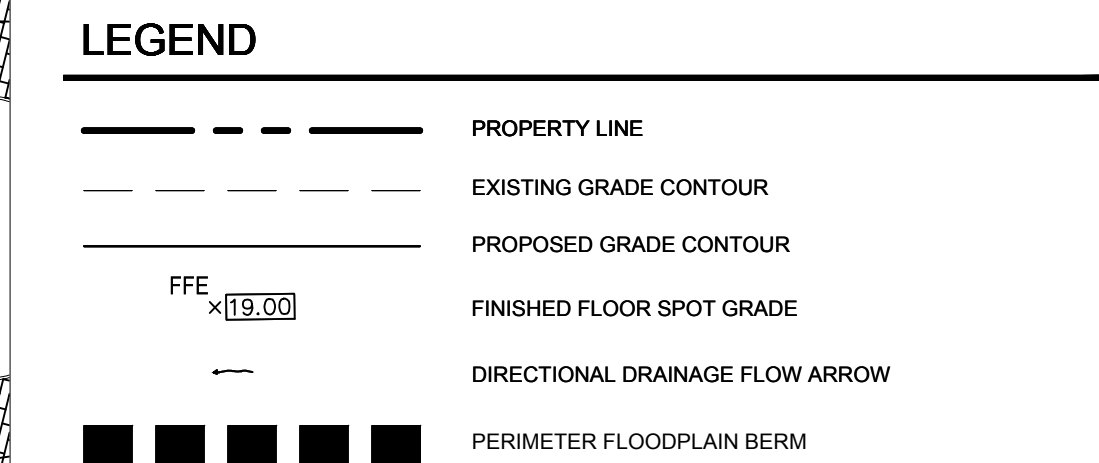

REVISION BLOCK	
#	DATE DESCRIPTION
1	08/29/24 SUPPLEMENTAL SITE PLAN - INITIAL SUBMITTAL
2	11/04/24 SUPPLEMENTAL SITE PLAN - 2ND SUBMITTAL
3	01/03/25 SUPPLEMENTAL SITE PLAN - 3RD SUBMITTAL
4	02/12/25 SUPPLEMENTAL SITE PLAN - 4TH SUBMITTAL

SCALE: AS NOTED	DRAWN BY: JAB
DATE: FEBRUARY 2025	JOB NUMBER: 1001-24
SHEET NUMBER: C-05.2	

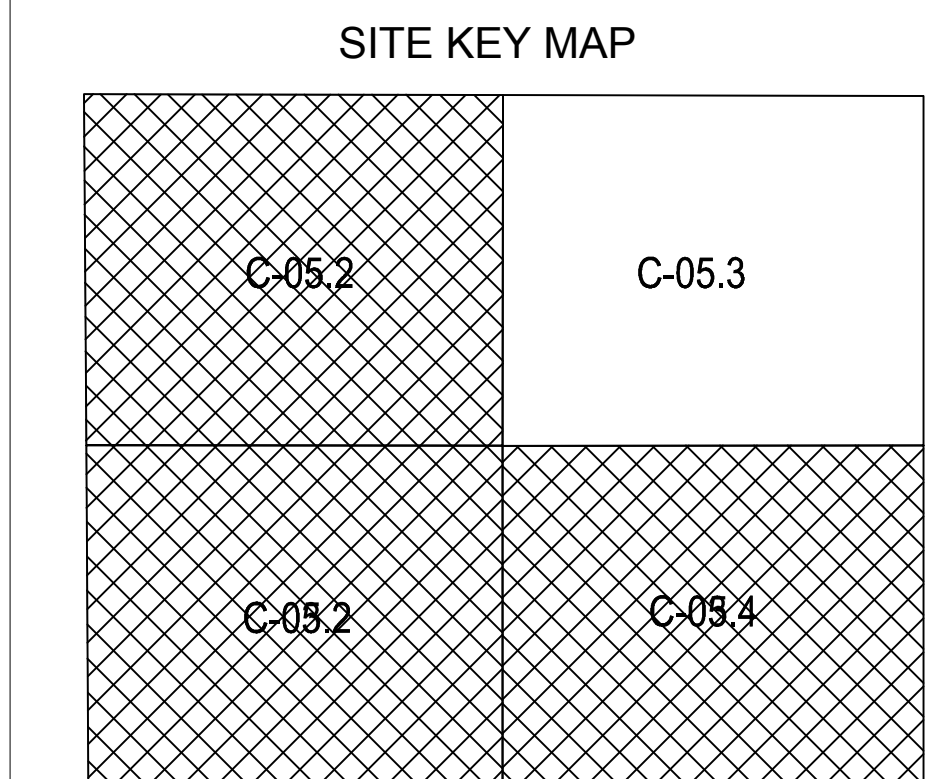

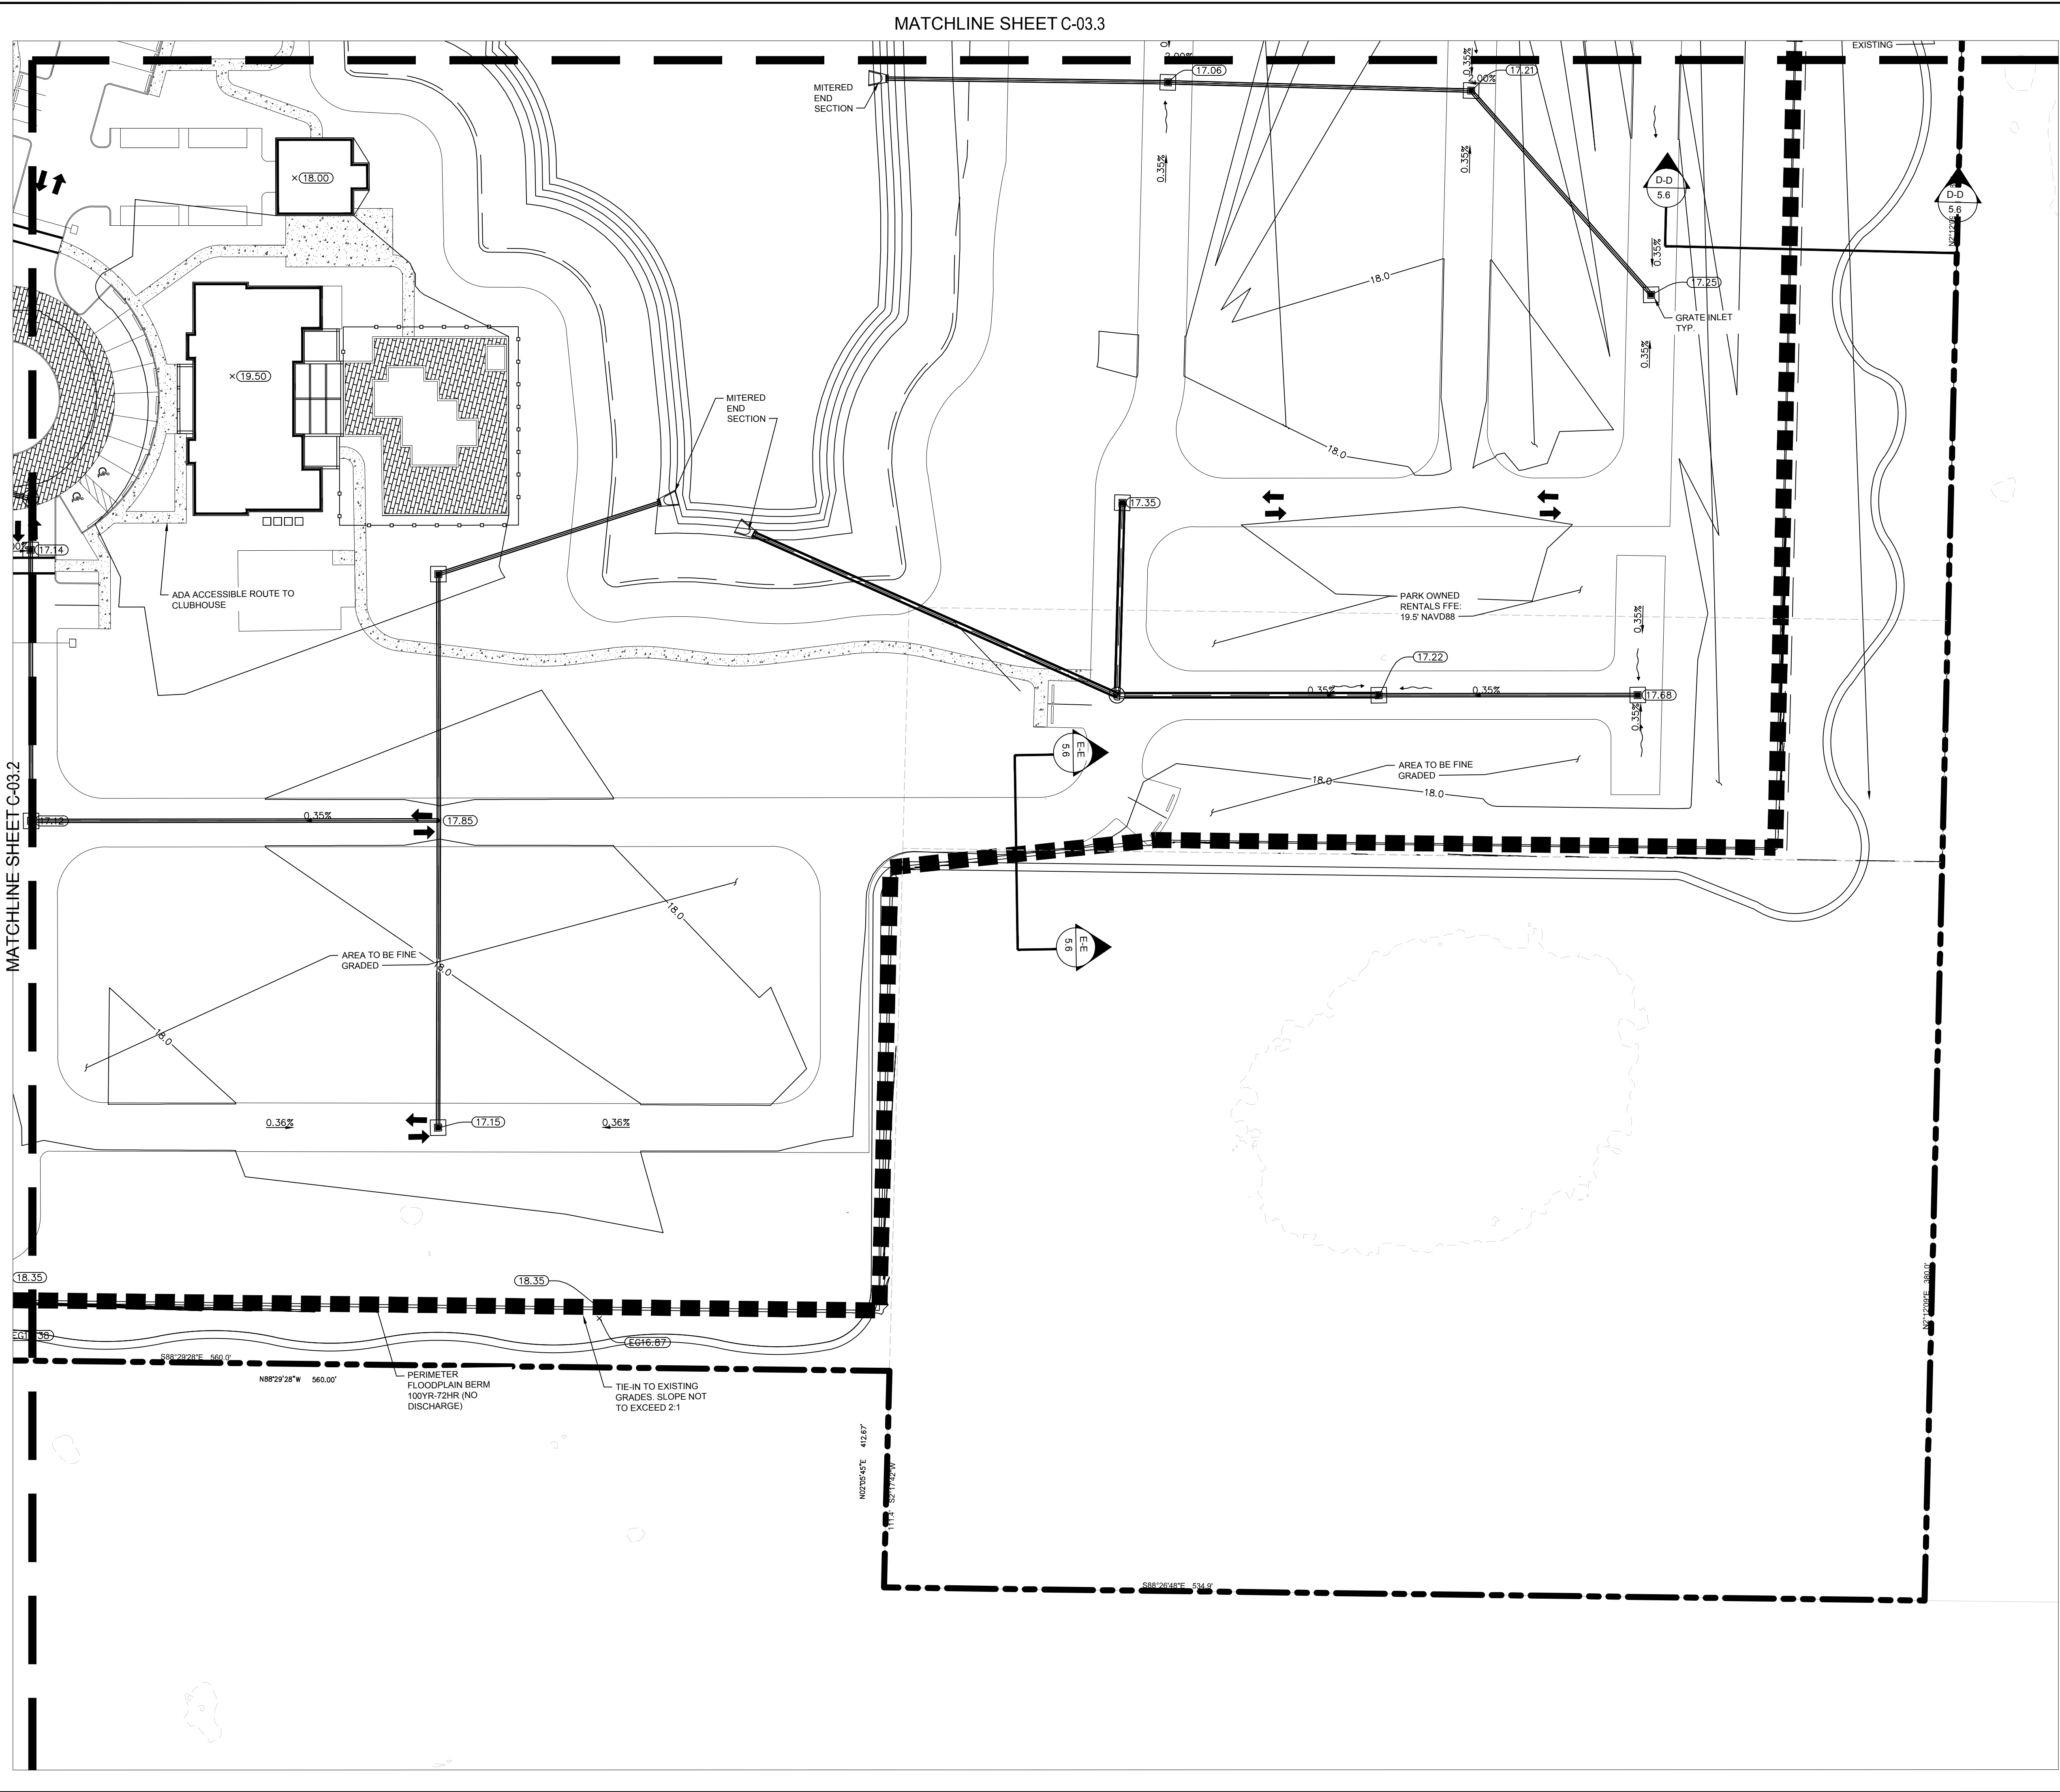

LOCATION MAP

COLLECTING CANAL RD.

SITE

C ROAD

D ROAD

SOUTHERN BLVD.

SCALE: 1" = 40'

LEGEND

- PROPERTY LINE
- EXISTING GRADE CONTOUR
- PROPOSED GRADE CONTOUR
- FINISHED FLOOR SPOT GRADE
- DIRECTIONAL DRAINAGE FLOW ARROW

SITE KEY MAP

C-05.4

C-05.3

C-05.2

C-05.4

REVISION BLOCK

#	DATE	DESCRIPTION
4	02/12/25	SUPPLEMENTAL SITE PLAN - 4TH SUBMITTAL
3	01/03/25	SUPPLEMENTAL SITE PLAN - 3RD SUBMITTAL
2	11/04/24	SUPPLEMENTAL SITE PLAN - 2ND SUBMITTAL
1	08/28/24	SUPPLEMENTAL SITE PLAN - INITIAL SUBMITTAL

PRELIMINARY GRADING PLAN

SCALE: AS NOTED

DATE: FEBRUARY 2025

DRAWN BY: JAB

JOB NUMBER: 1001-24

SHEET NUMBER: C-05.4


Bove

Real Estate Development • Design • Construction

BOVE DC, LLC

THE PADDOCK LUXURY RV RESORT


LOXAHATCHEE GROVES, FL

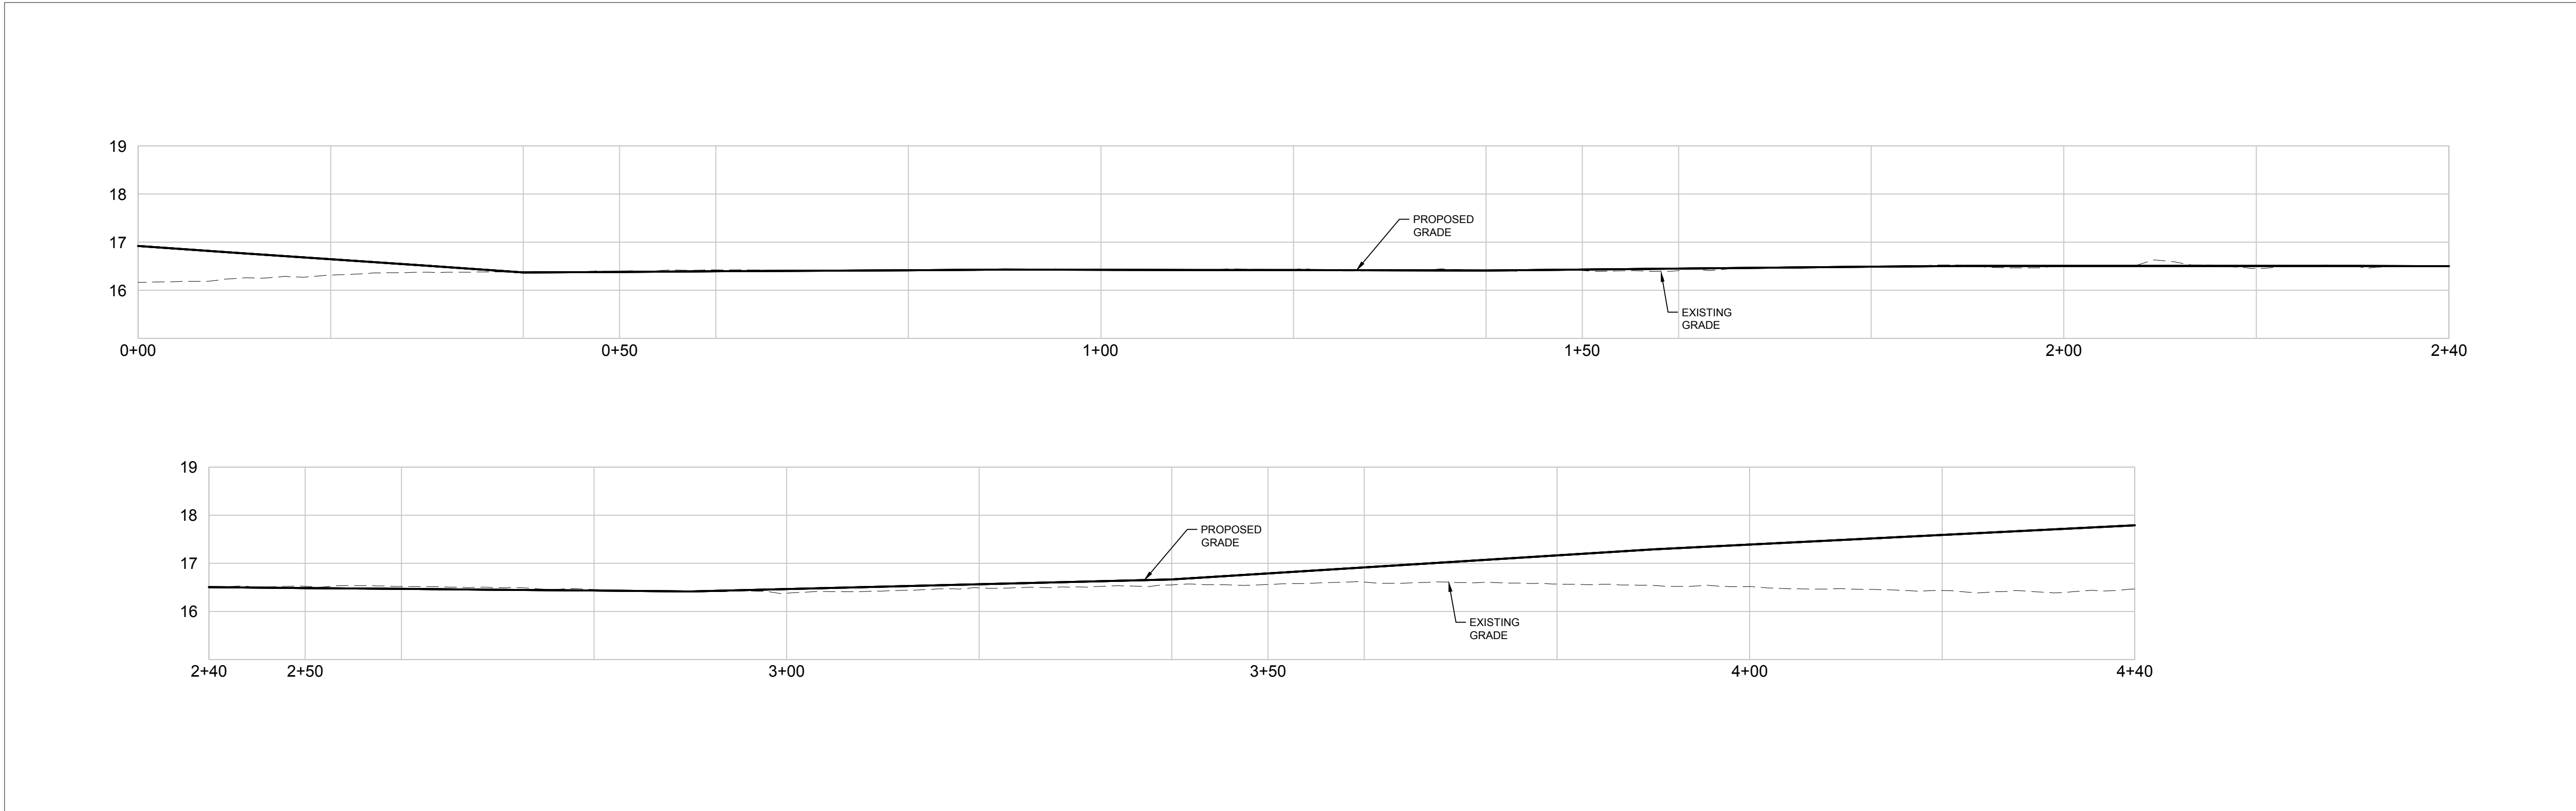

0 10 20
HORIZONTAL SCALE: 1" = 10'

0 2 4
VERTICAL SCALE: 1" = 2'

SEE ROADWAY ALIGNMENT ON SHEET C-05.2

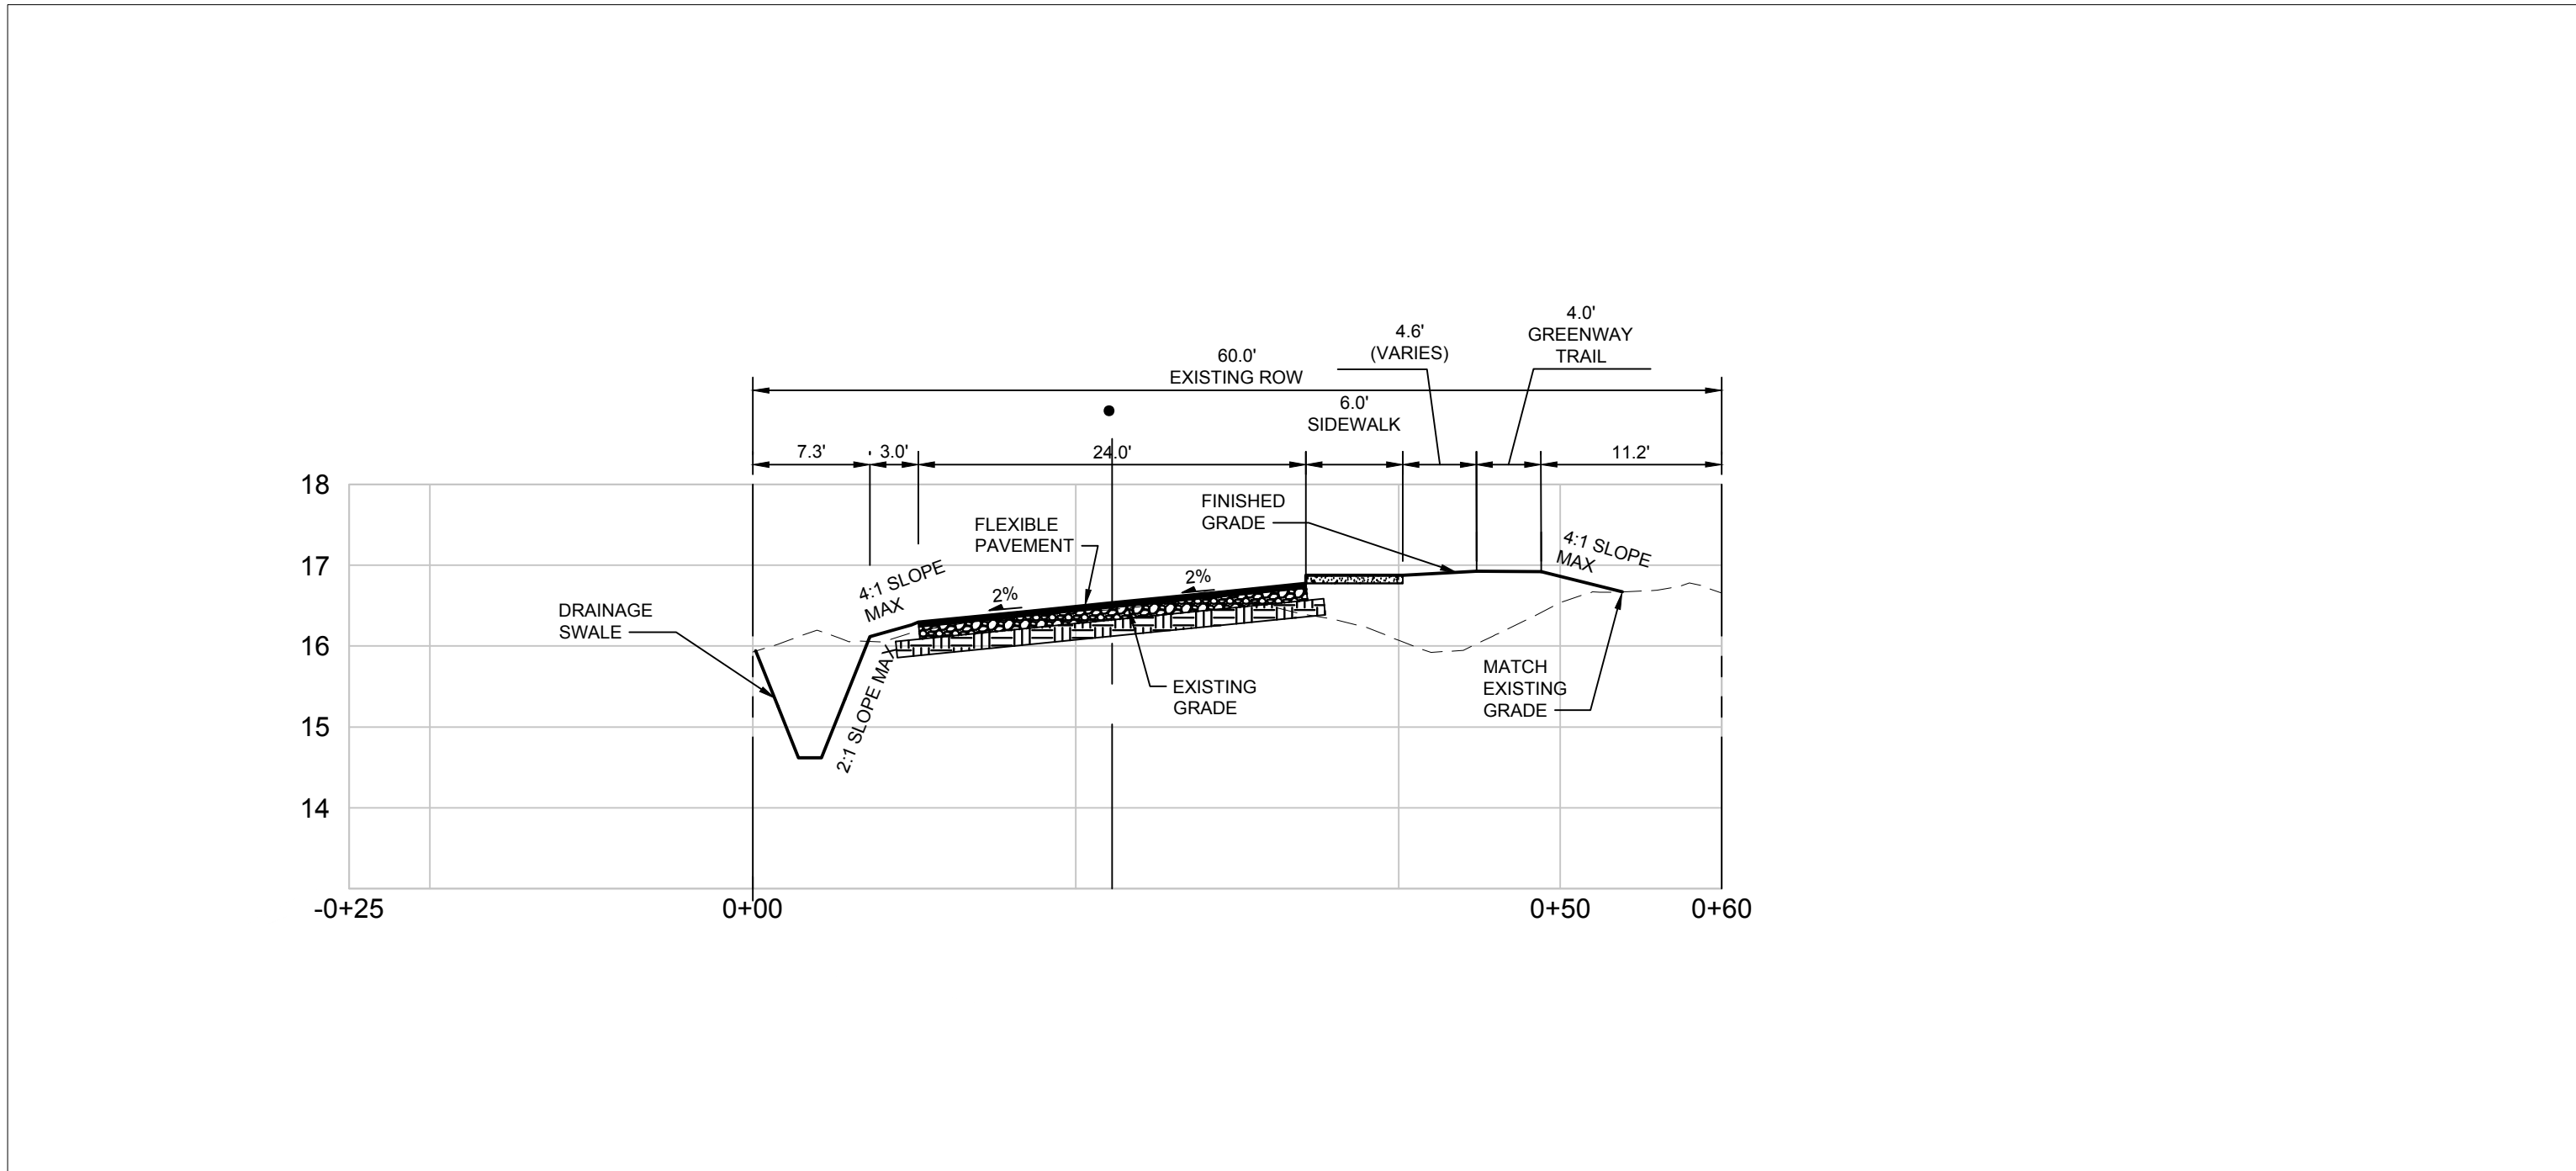

C ROAD CROSS SECTION

Bove

Real Estate Development • Design • Construction

BOVE DC, LLC

THE PADDOCK

LUXURY RV RESORT

LOXAHATCHEE GROVES, FL

REVISION BLOCK		DESCRIPTION
4	02/1/25	SUPPLEMENTAL SITE PLAN - 4TH SUBMITTAL
3	01/03/25	SUPPLEMENTAL SITE PLAN - 3RD SUBMITTAL
2	11/04/24	SUPPLEMENTAL SITE PLAN - 2ND SUBMITTAL
1	08/28/24	SUPPLEMENTAL SITE PLAN - INTIAL SUBMITTAL
#	DATE	

C ROAD - ROAD

PROFILE-CROSS

SECTION







SCALE:
AS NOTED

DRAWN BY:
JAB



DATE:
FEBRUARY 2025

JOB NUMBER:
1001-24

SHEET NUMBER:
C-05.5

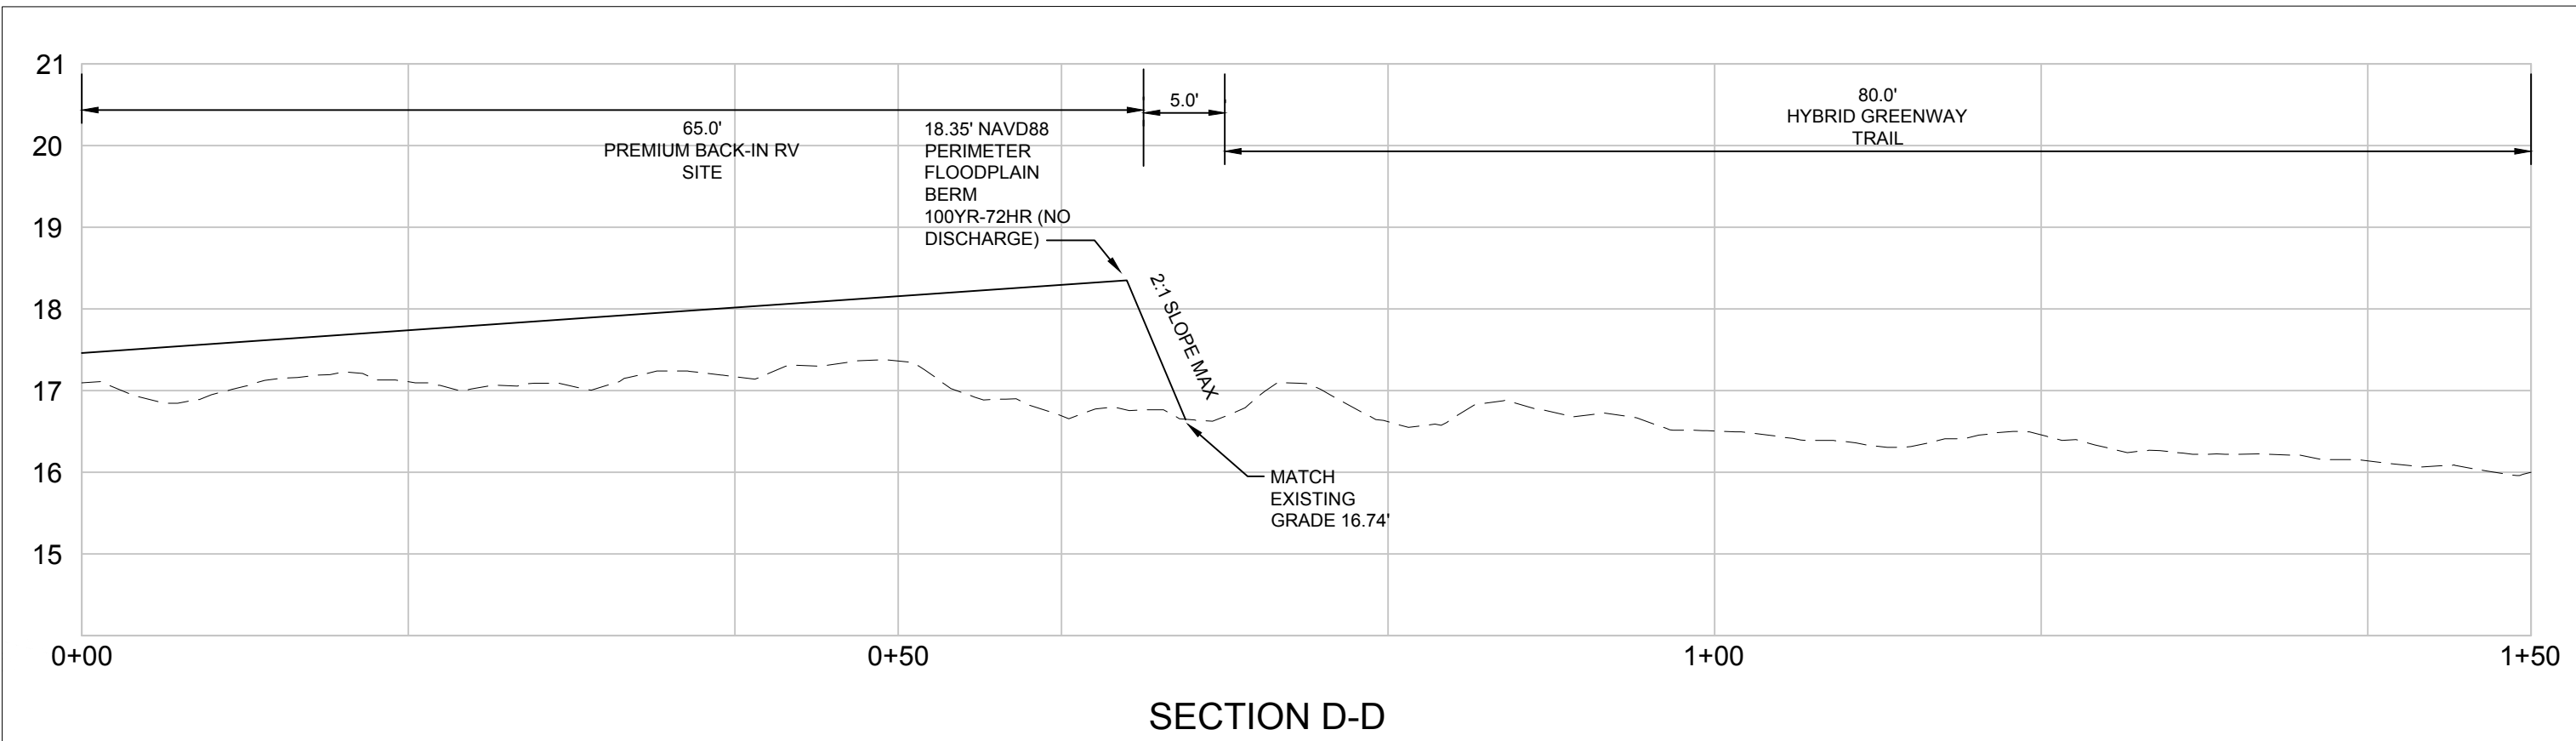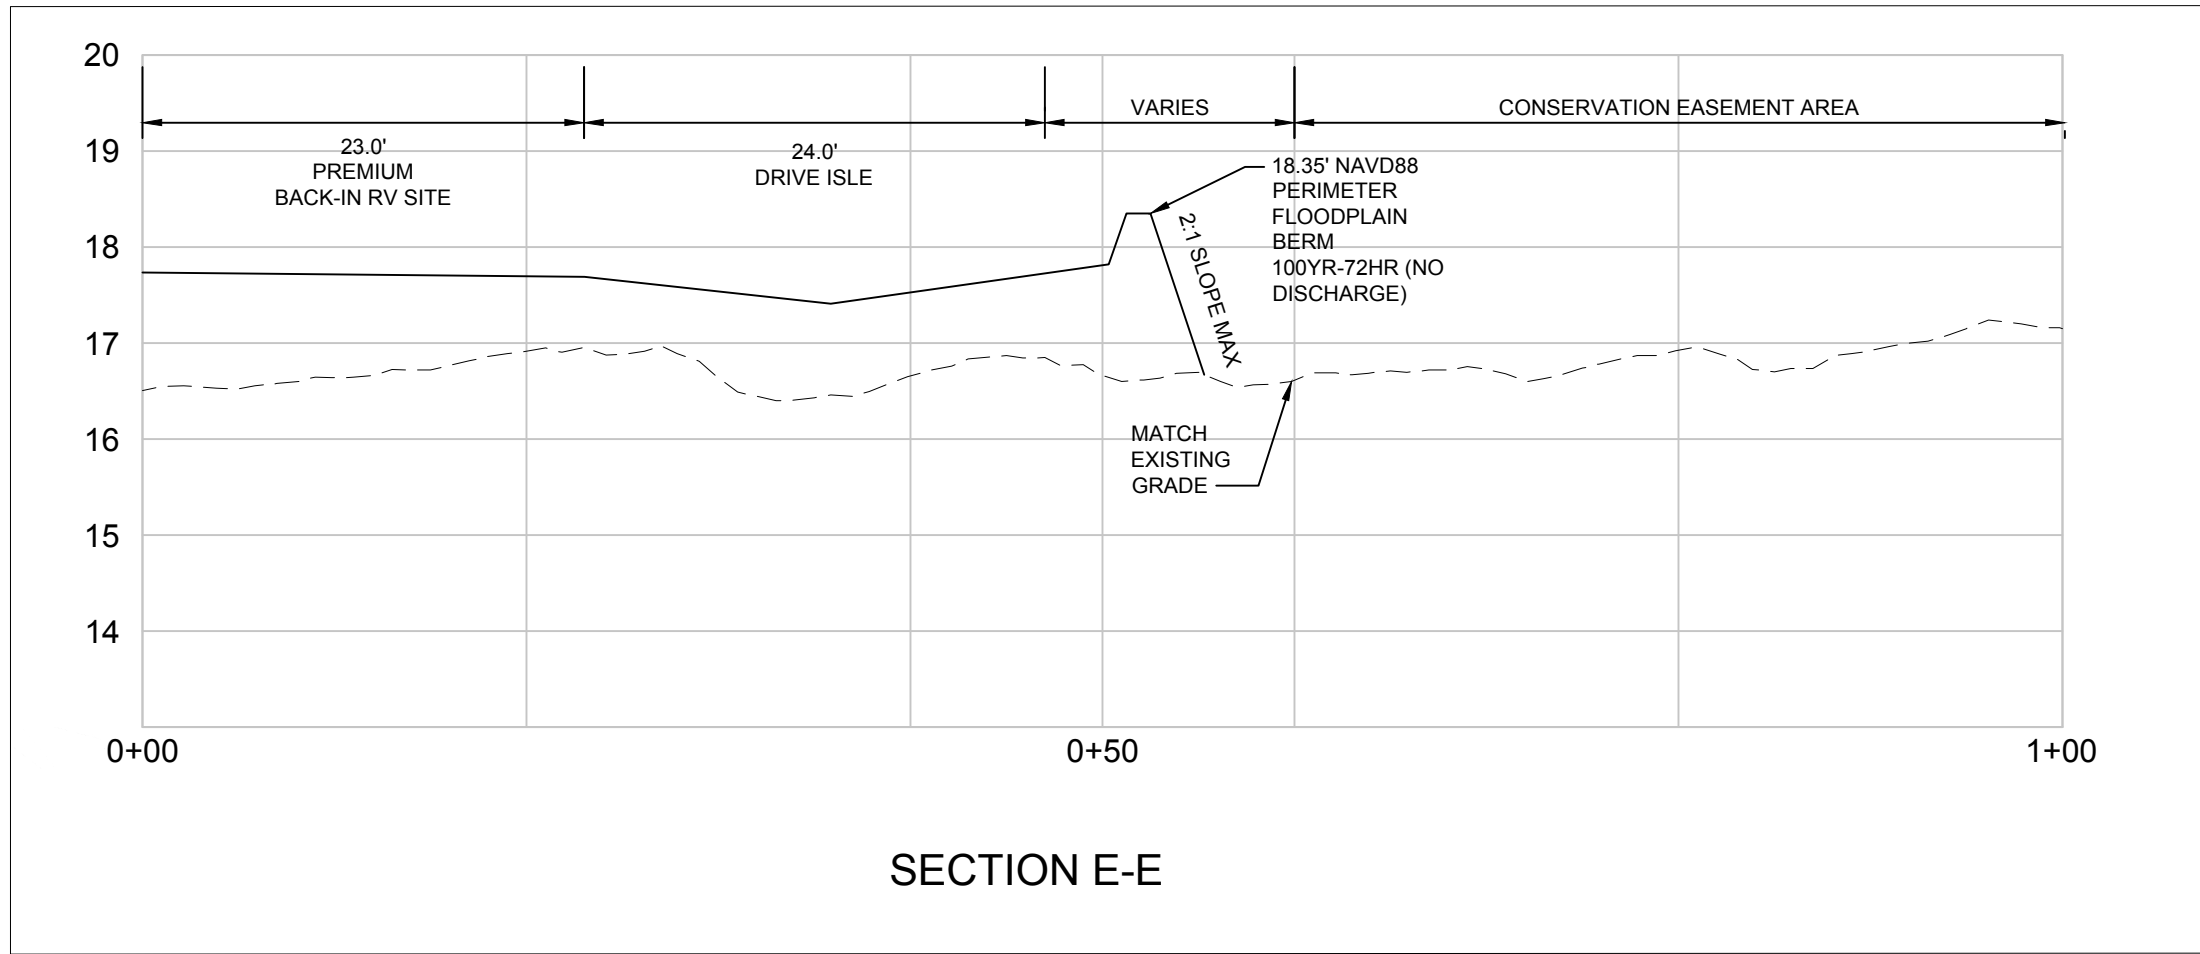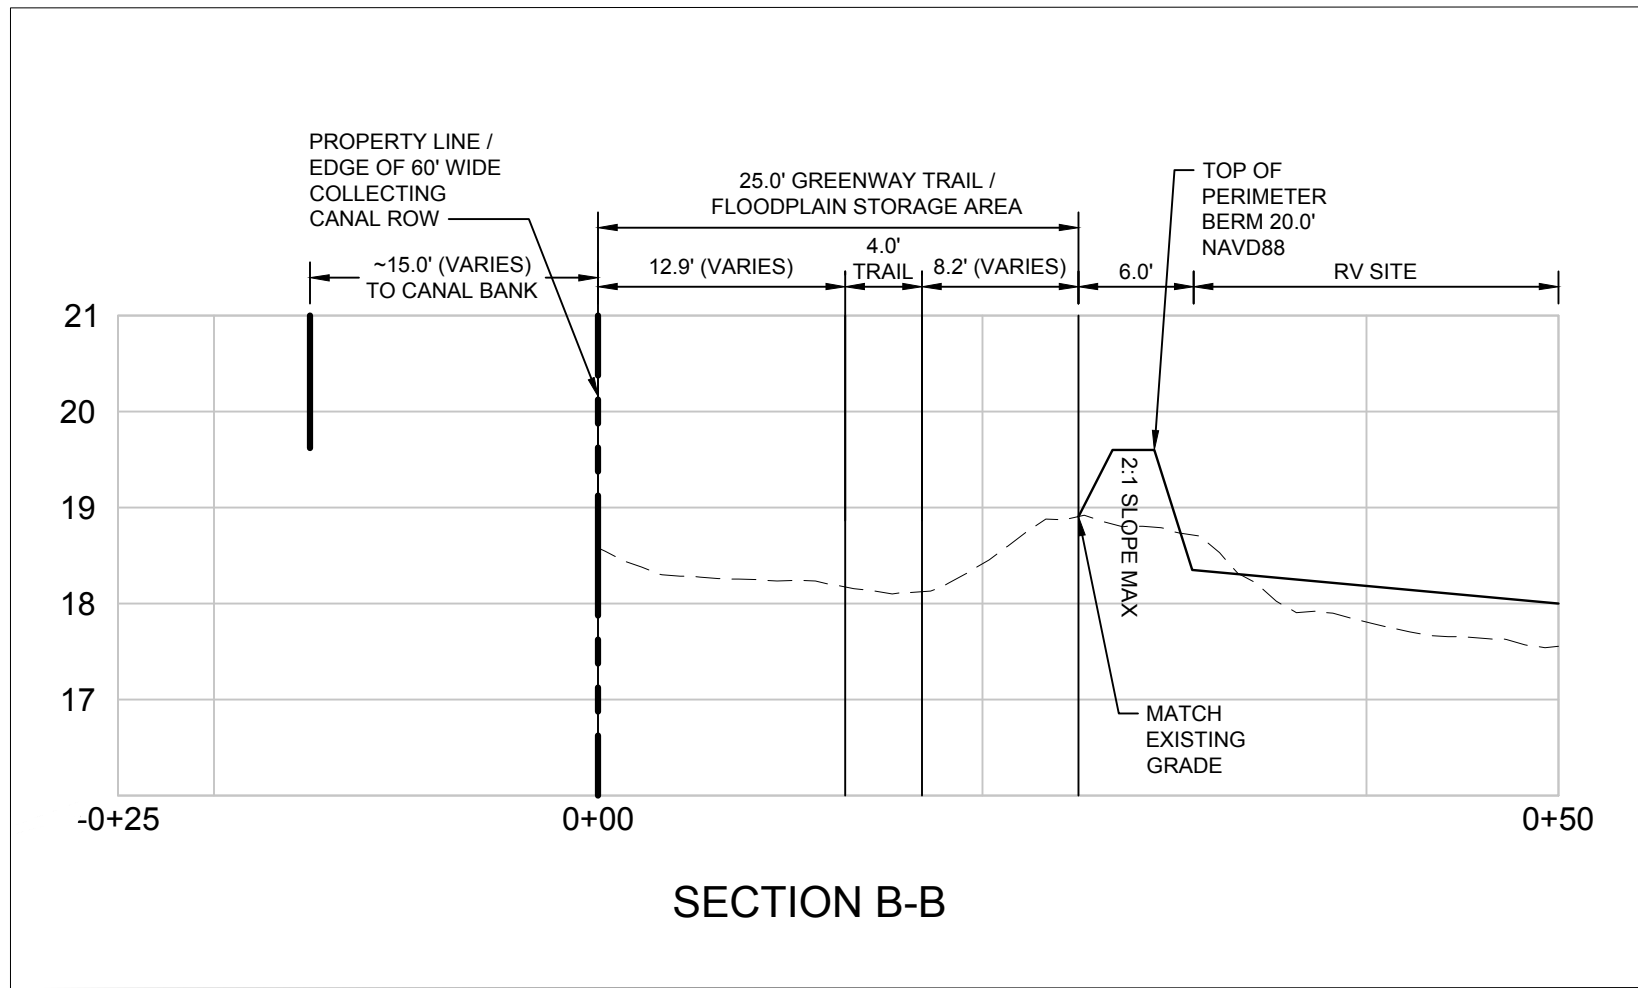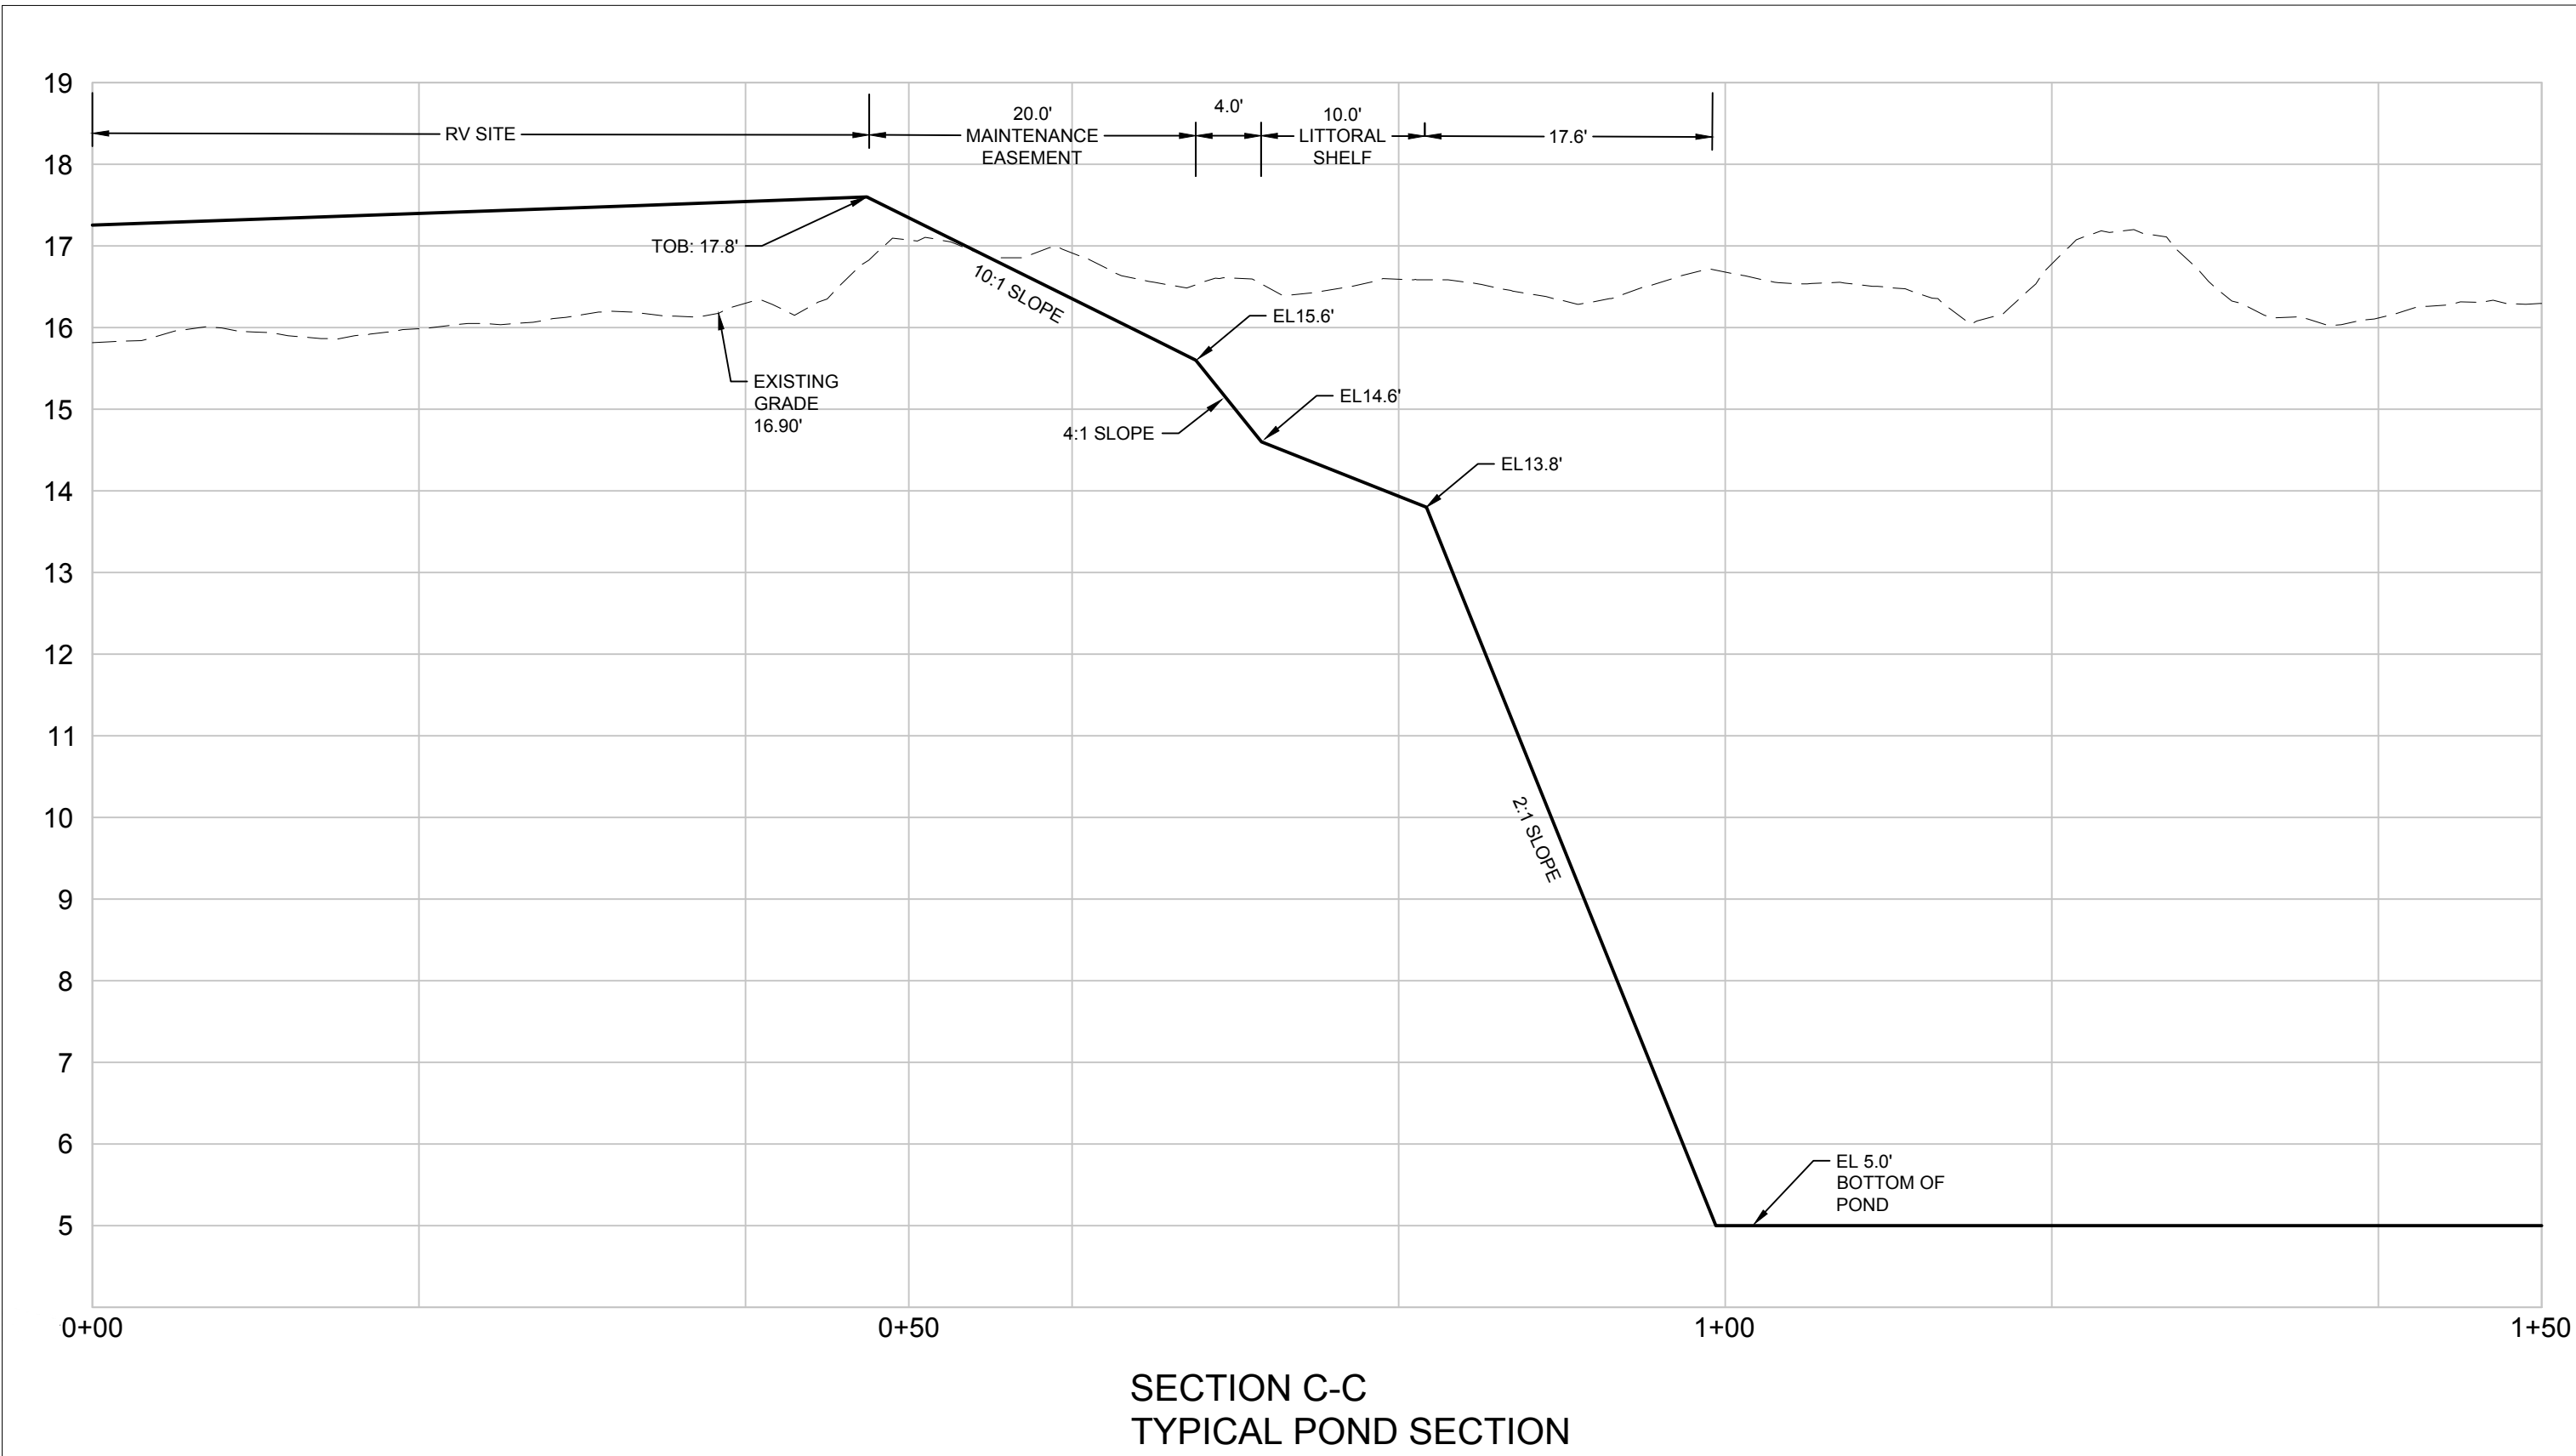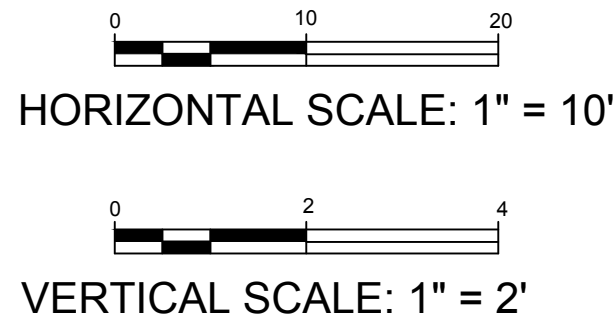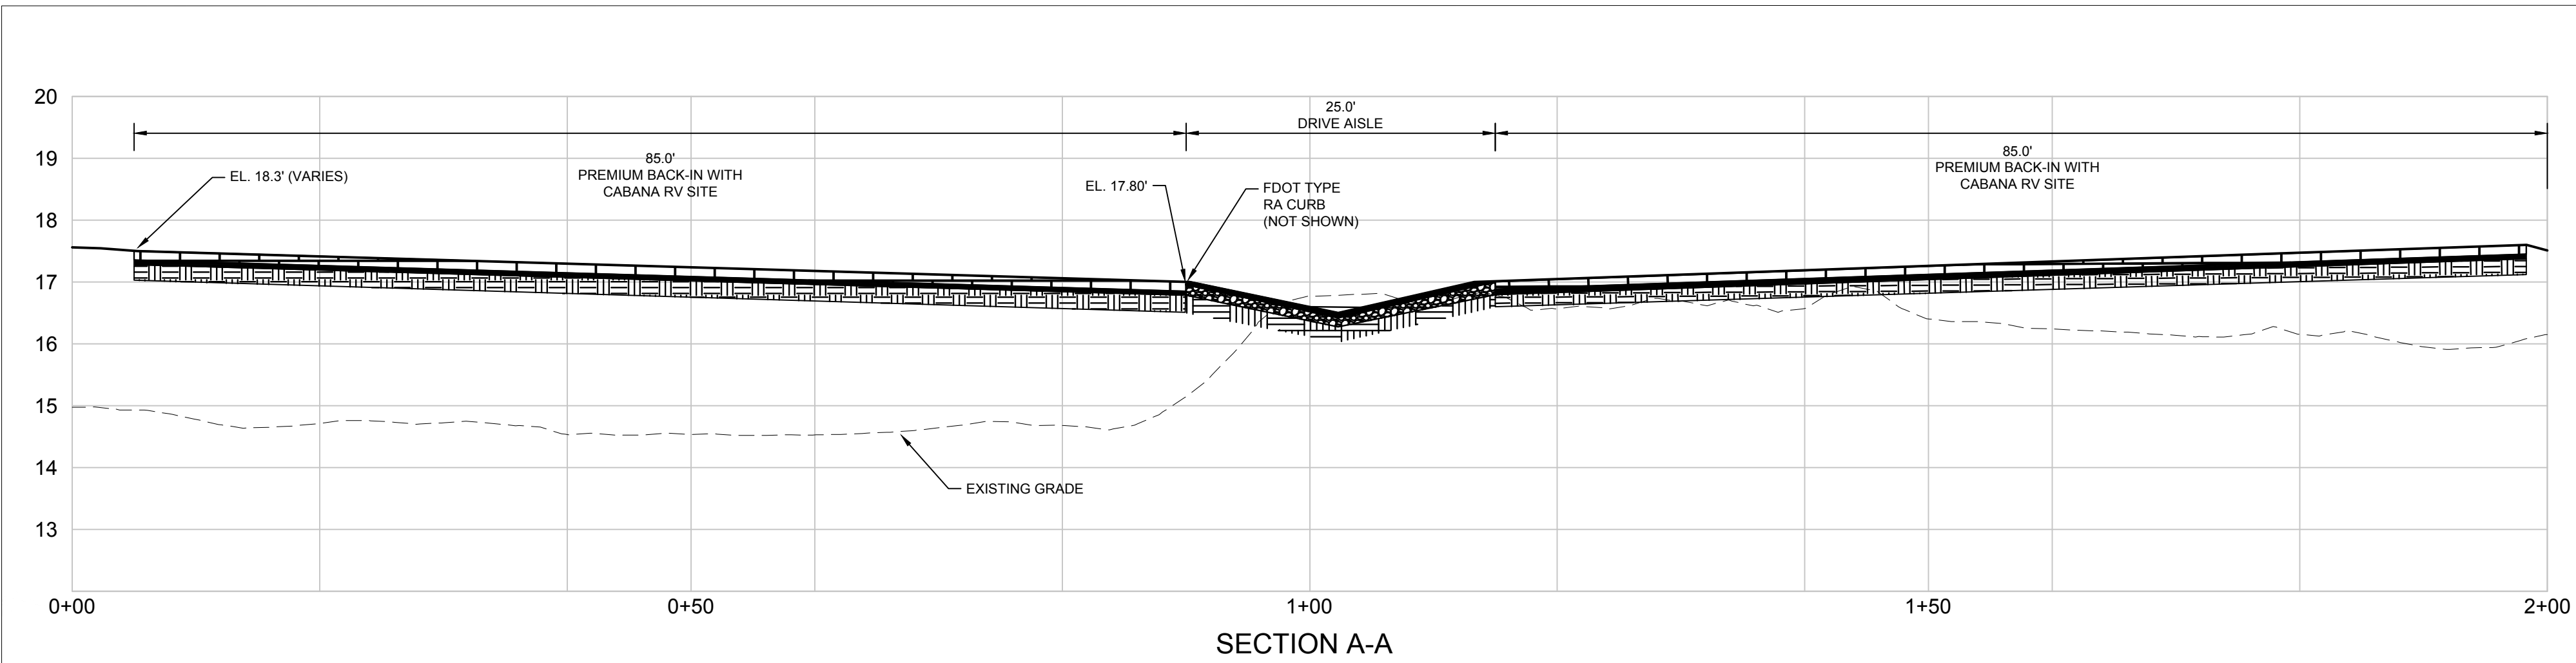


REVISION BLOCK	DESCRIPTION			
	#	DATE		
	4	02/12/25	SUPPLEMENTAL SITE PLAN - 4TH SUBMITTAL	
	3	01/03/25	SUPPLEMENTAL SITE PLAN - 3RD SUBMITTAL	
	2	11/04/24	SUPPLEMENTAL SITE PLAN - 2ND SUBMITTAL	

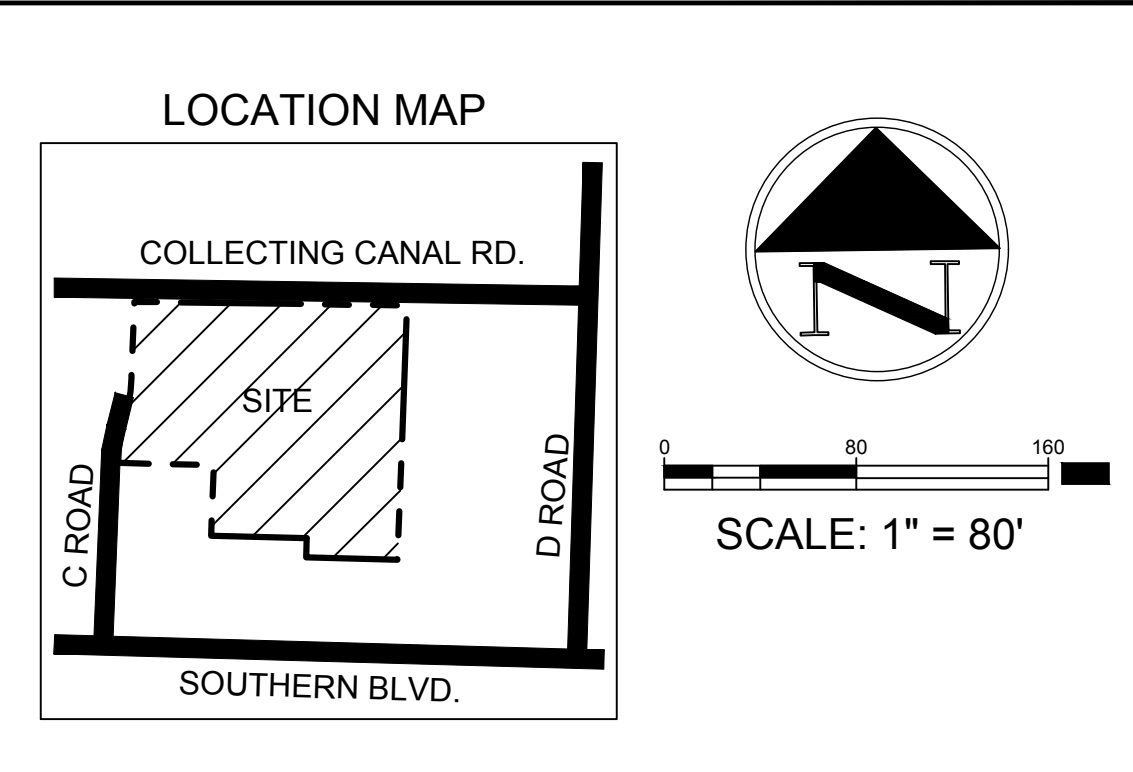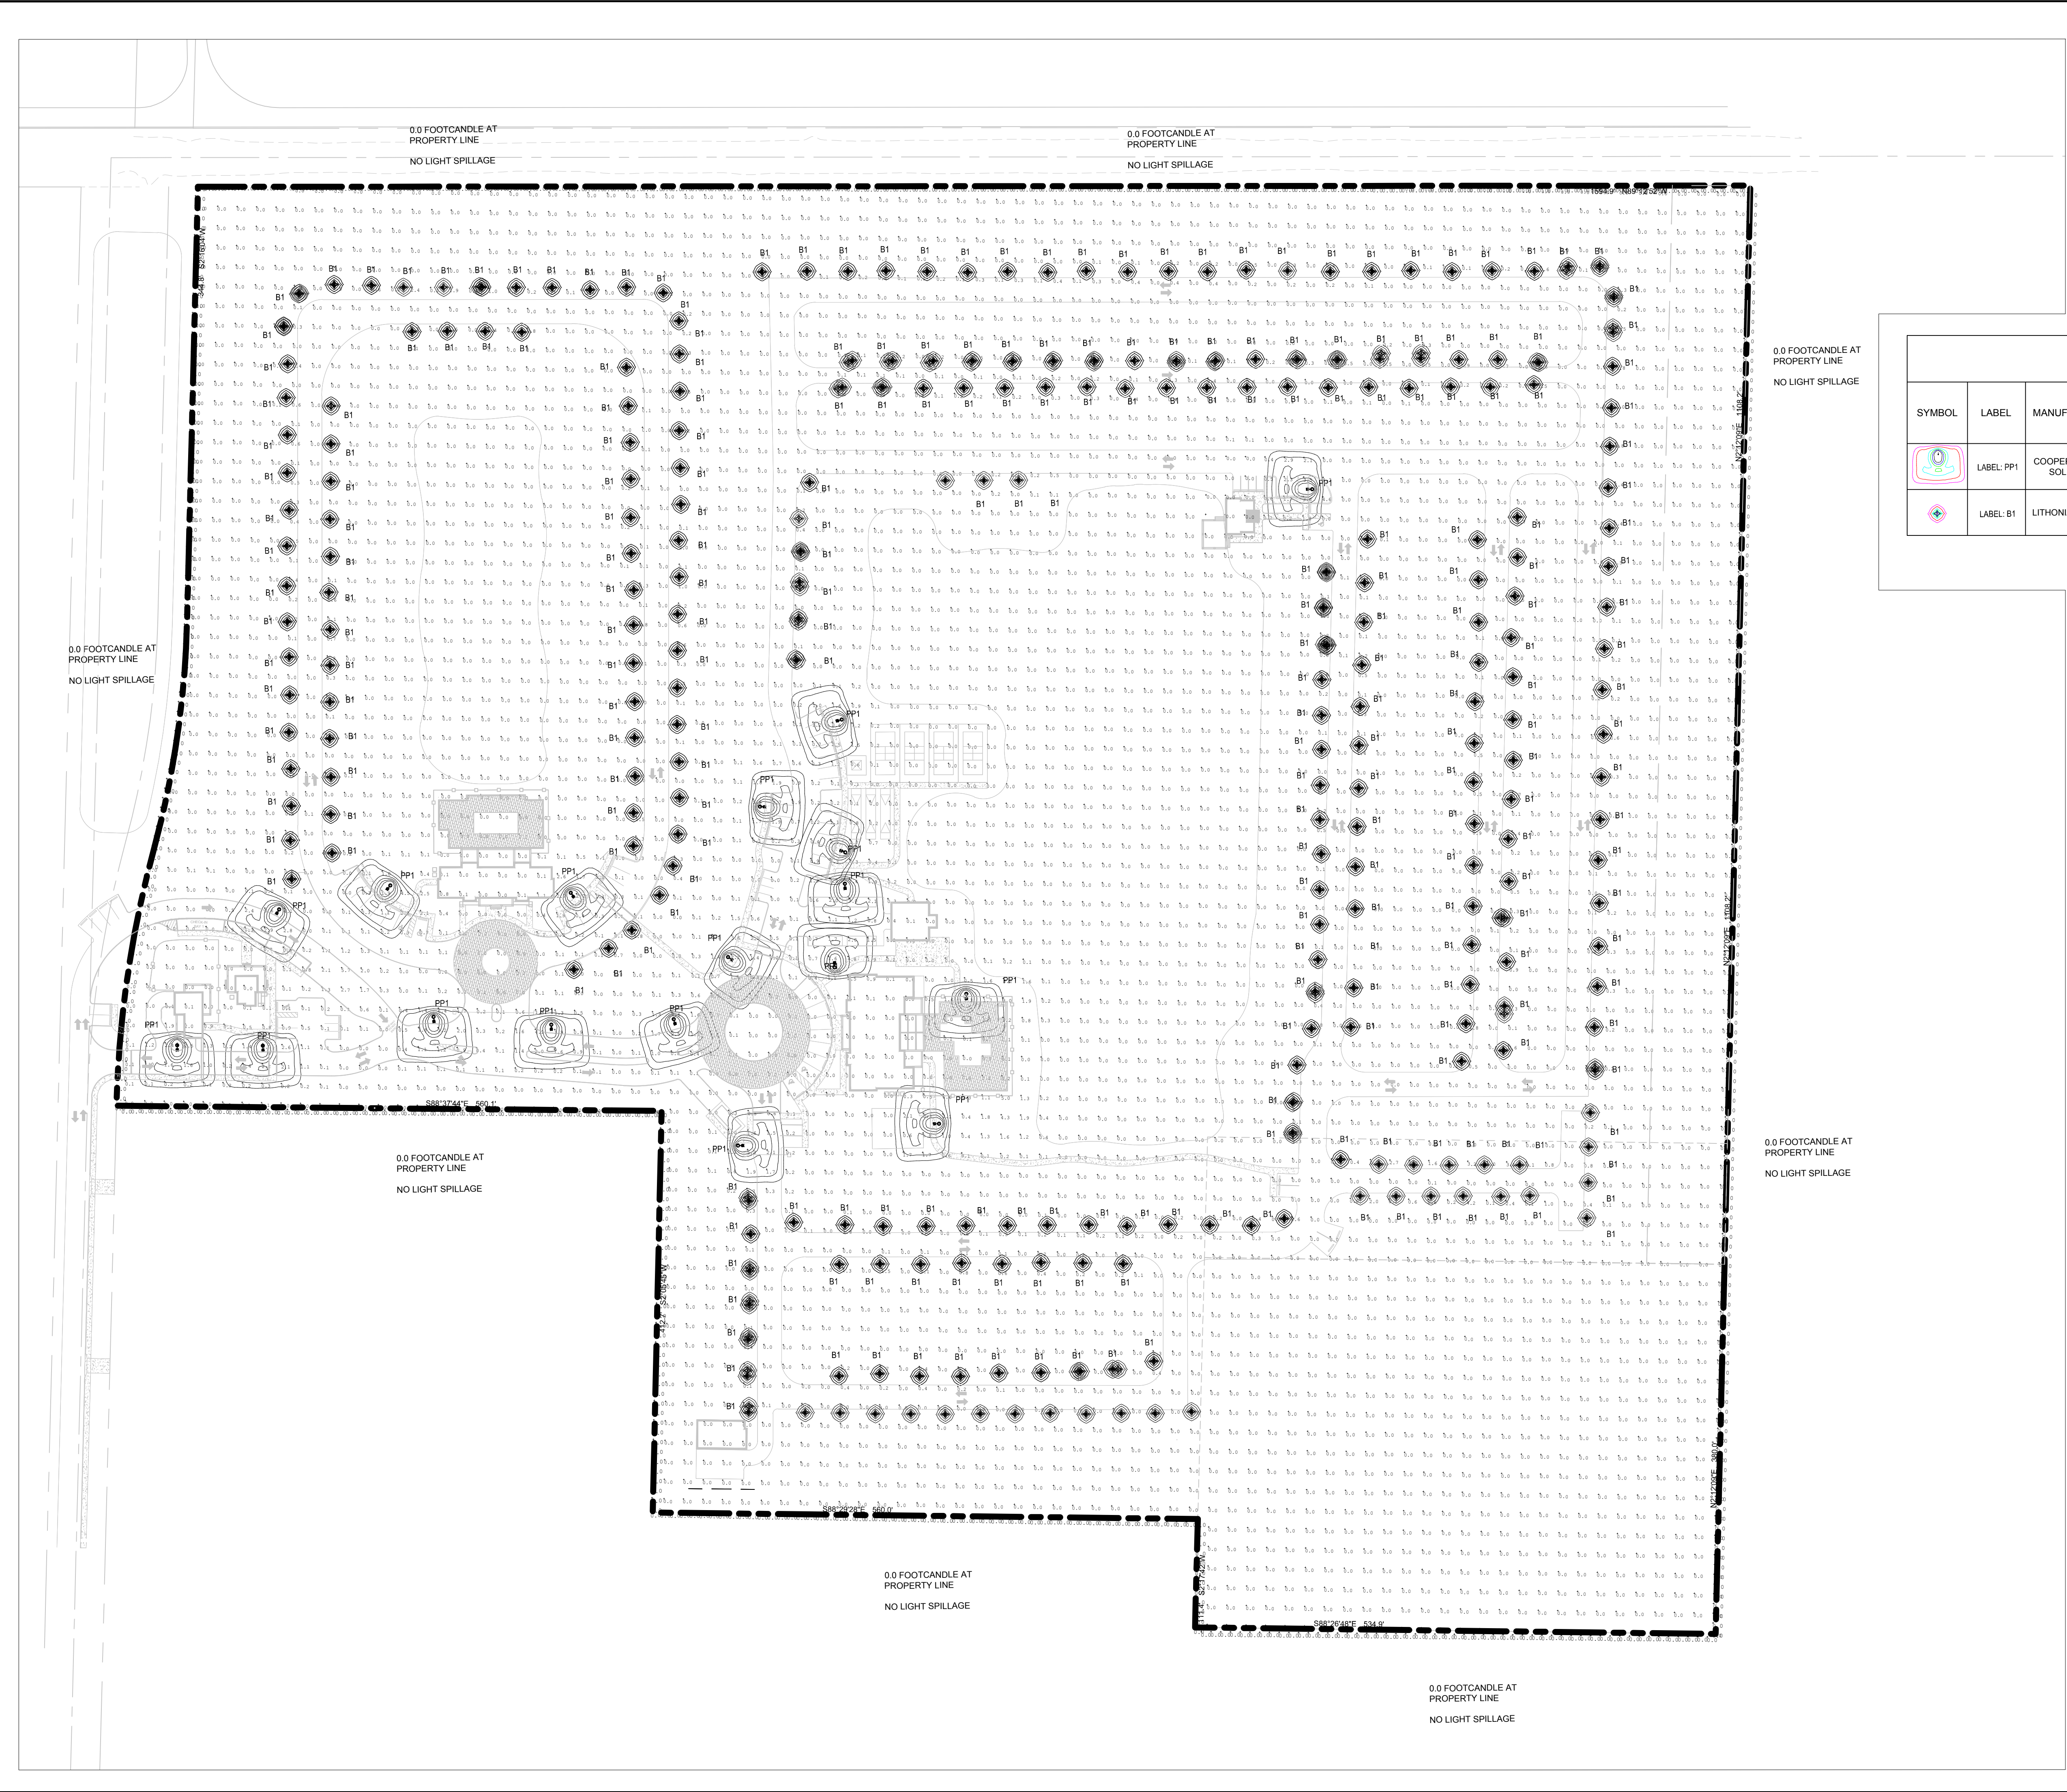

LIGHTING SCHEDULE


SYMBOL	LABEL	MANUFACTURER	IES FILE NAME	DISTRIBUTION TYPE	MOUNTING HEIGHT	LLF	LUMENS PER LAMP / WATTAGE
	LABEL PP1	COOPER LIGHTING SOLUTIONS	EMM-E03-LED-E1-SL4	TYPE IV	15 FT	1.0	8691 / 75.2
	LABEL B1	LITHONIA LIGHTING	RADB_LED_PE_27K_SYM_DWHXD	TYPE VS	3.5 FT	1.0	465 / 5.21

Area	Min. (FC)	Max. (FC)	Average (FC)	Min./Max. (FC)	Property Line (FC)
Clubhouse Parking Lot	0.1	2.7	1.17	27:1	0
Entrance Road	0	5.7	1	57:1	0
RV Sites (Single Bollard Light at Driveway Only)	0	4.8	0.5	48:1	0

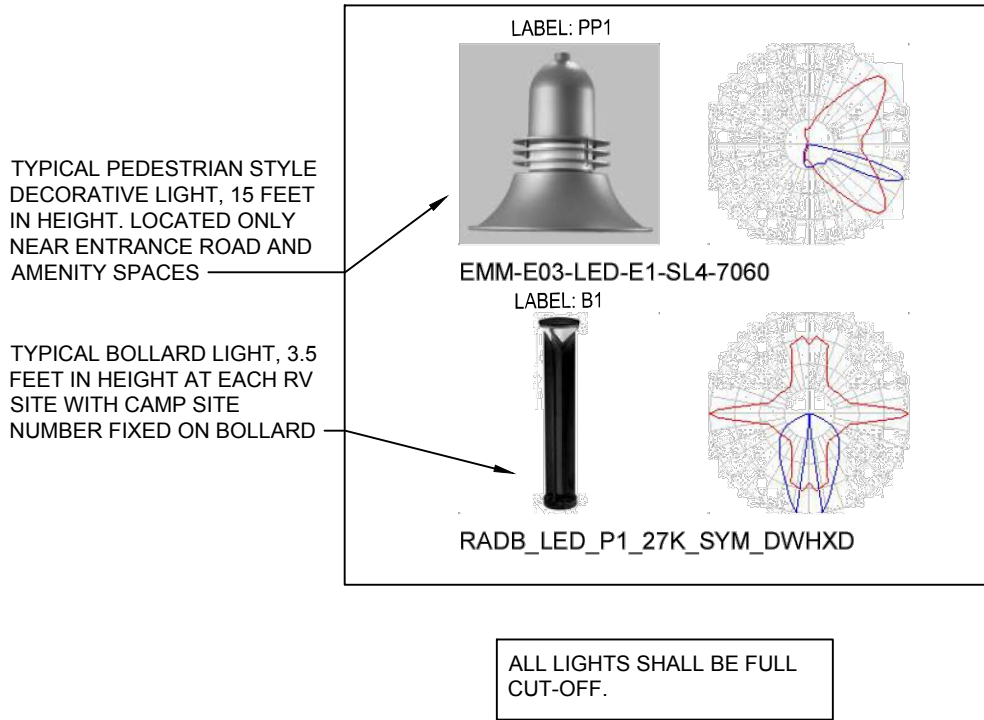


REVISION BLOCK


#	DATE	DESCRIPTION
5	04/07/25	SUPPLEMENTAL SITE PLAN - 5TH SUBMITTAL
4	02/12/25	SUPPLEMENTAL SITE PLAN - 4TH SUBMITTAL
3	01/03/25	SUPPLEMENTAL SITE PLAN - 3RD SUBMITTAL
2	11/04/24	SUPPLEMENTAL SITE PLAN - 2ND SUBMITTAL
1	08/28/24	SUPPLEMENTAL SITE PLAN - INITIAL SUBMITTAL

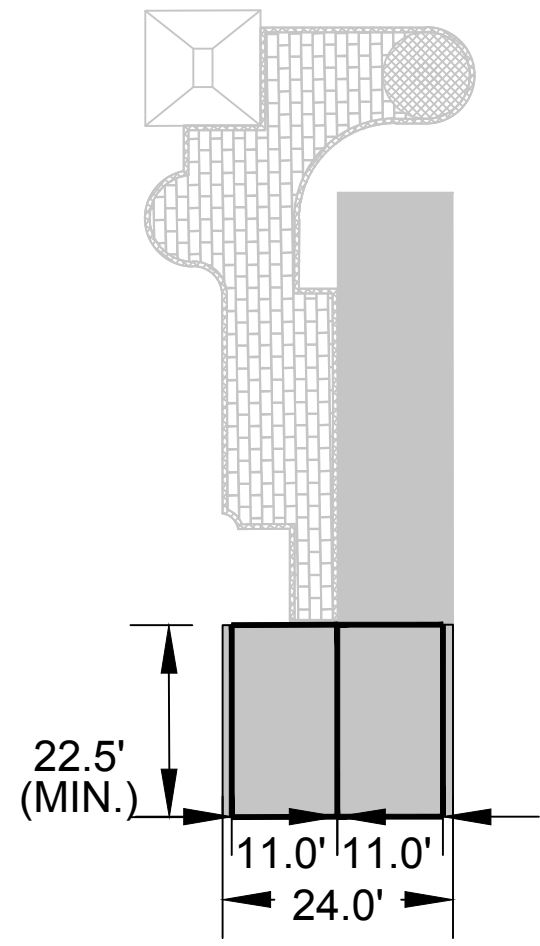


PREMIUM BACK-IN
WITH CABANA
PARKING DETAIL

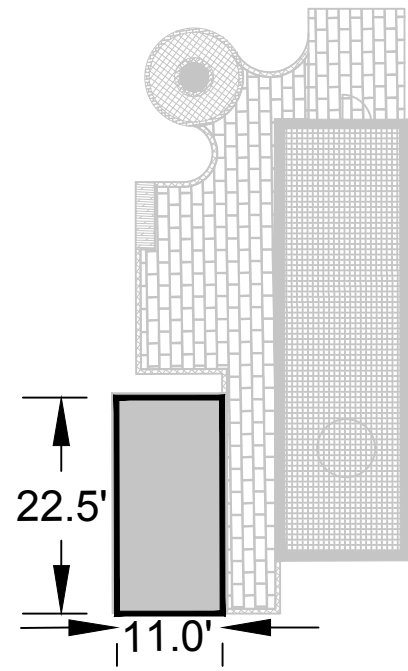


PARK OWNED
RENTAL PARKING
DETAIL

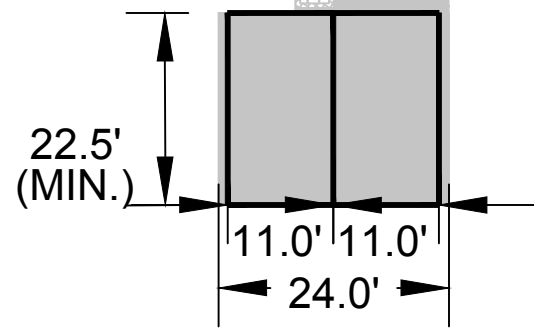


PREMIUM BACK-IN
PARKING DETAIL

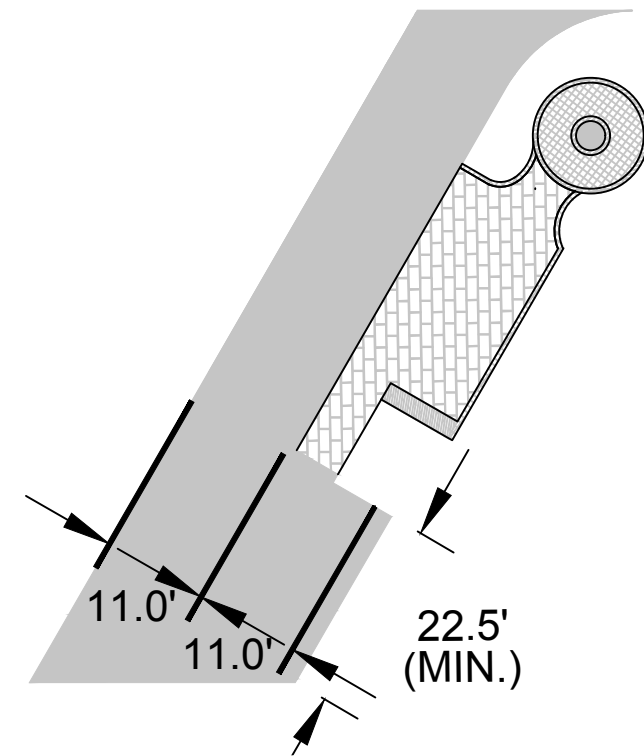

PREMIUM
PULL-THROUGH
PARKING DETAIL

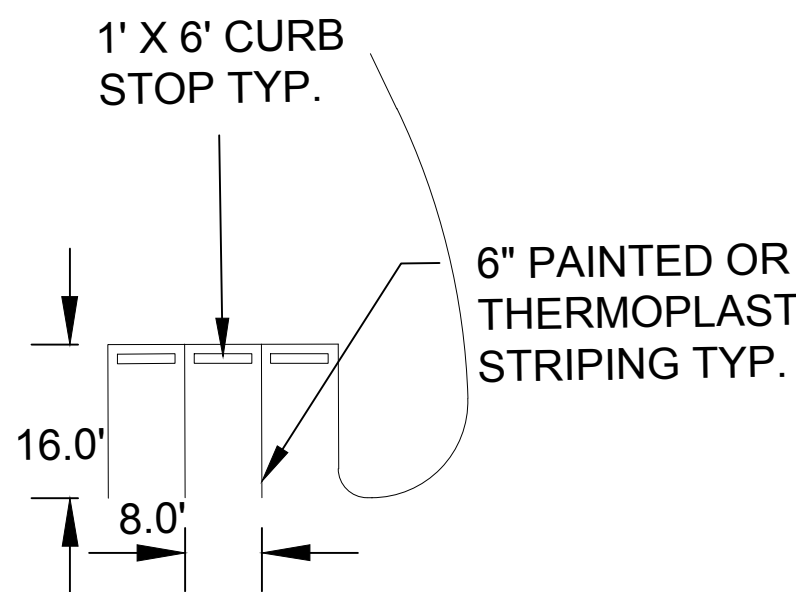

GOLF CART
PARKING DETAIL

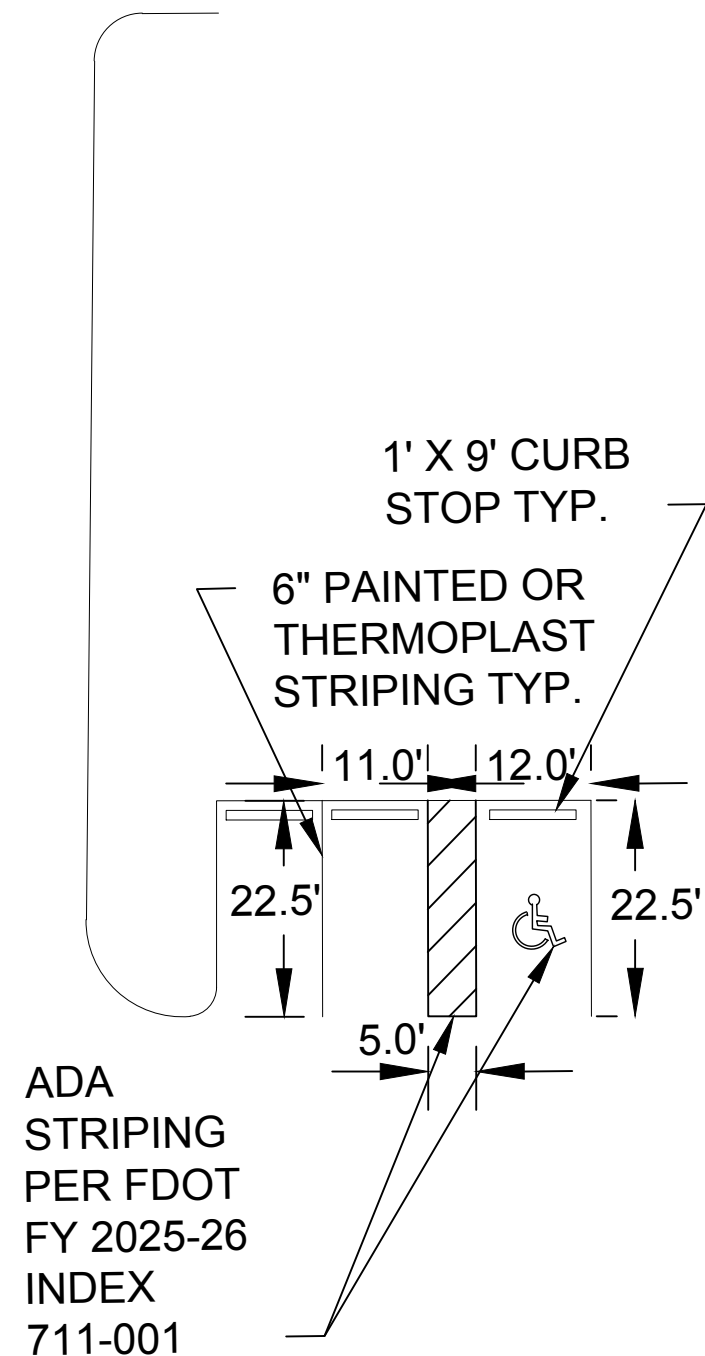

STANDARD
PARKING DETAIL



BOVE DC, LLC

THE PADDOCK
LUXURY RV RESORT

LOXAHATCHEE GROVES, FL

REVISION BLOCK		DESCRIPTION
4	02/12/25	SUPPLEMENTAL SITE PLAN - 4TH SUBMITTAL
3	01/03/25	SUPPLEMENTAL SITE PLAN - 3RD SUBMITTAL
2	11/04/24	SUPPLEMENTAL SITE PLAN - 2ND SUBMITTAL
1	08/28/24	SUPPLEMENTAL SITE PLAN - INTIAL SUBMITTAL
#	DATE	

DETAIL SHEET

SCALE:
AS NOTED

DRAWN BY:
JAB

DATE:
FEBRUARY 2025

JOB NUMBER:
1001-24

SHEET NUMBER:
C-07

[illegible]

GREENWAY TRAIL / CANAL MAINTENANCE EASEMENT 2.05 AC

SFWMD ACCESS EASEMENT TBD

PROPOSED PBCWUD FIRE LINE EASEMENT 1.46 AC

SFWMD ACCESS EASEMENT TBD

PROPOSED PBCWUD EASEMENT 0.02 AC

GREENWAY TRAIL EASEMENT 2.05 AC

RELOCATED CONSERVATION EASEMENT 2.03 AC

PRESERVATION AREA WITH FLOODPLAIN COMPENSATION 4.66 AC

PN: 41414317018070020
Owner: GAINES, LAURENCE T

203.45'

265.39'

203.54'

580°17'44"E 460.1'

580°22'28"E 560.1'

580°24'50"E 234.6'

1594.9' N89°12'25"W

The diagram shows a rectangular structure divided into three horizontal layers. The top layer is filled with diagonal hatching. The middle layer is white and contains a series of small, downward-pointing arrows. The bottom layer is white and contains a series of small plus signs.




Bove
Real Estate Development ■ Design ■ Construction

BOVE DC, LLC

LOXAHATCHEE GROVES, FL

EASEMENT EXHIBIT	
SCALE: AS NOTED	DRAWN BY: JAB
DATE: FEBRUARY 2005	JOB NUMBER: 1001-24
SHEET NUMBER: EX. 1	

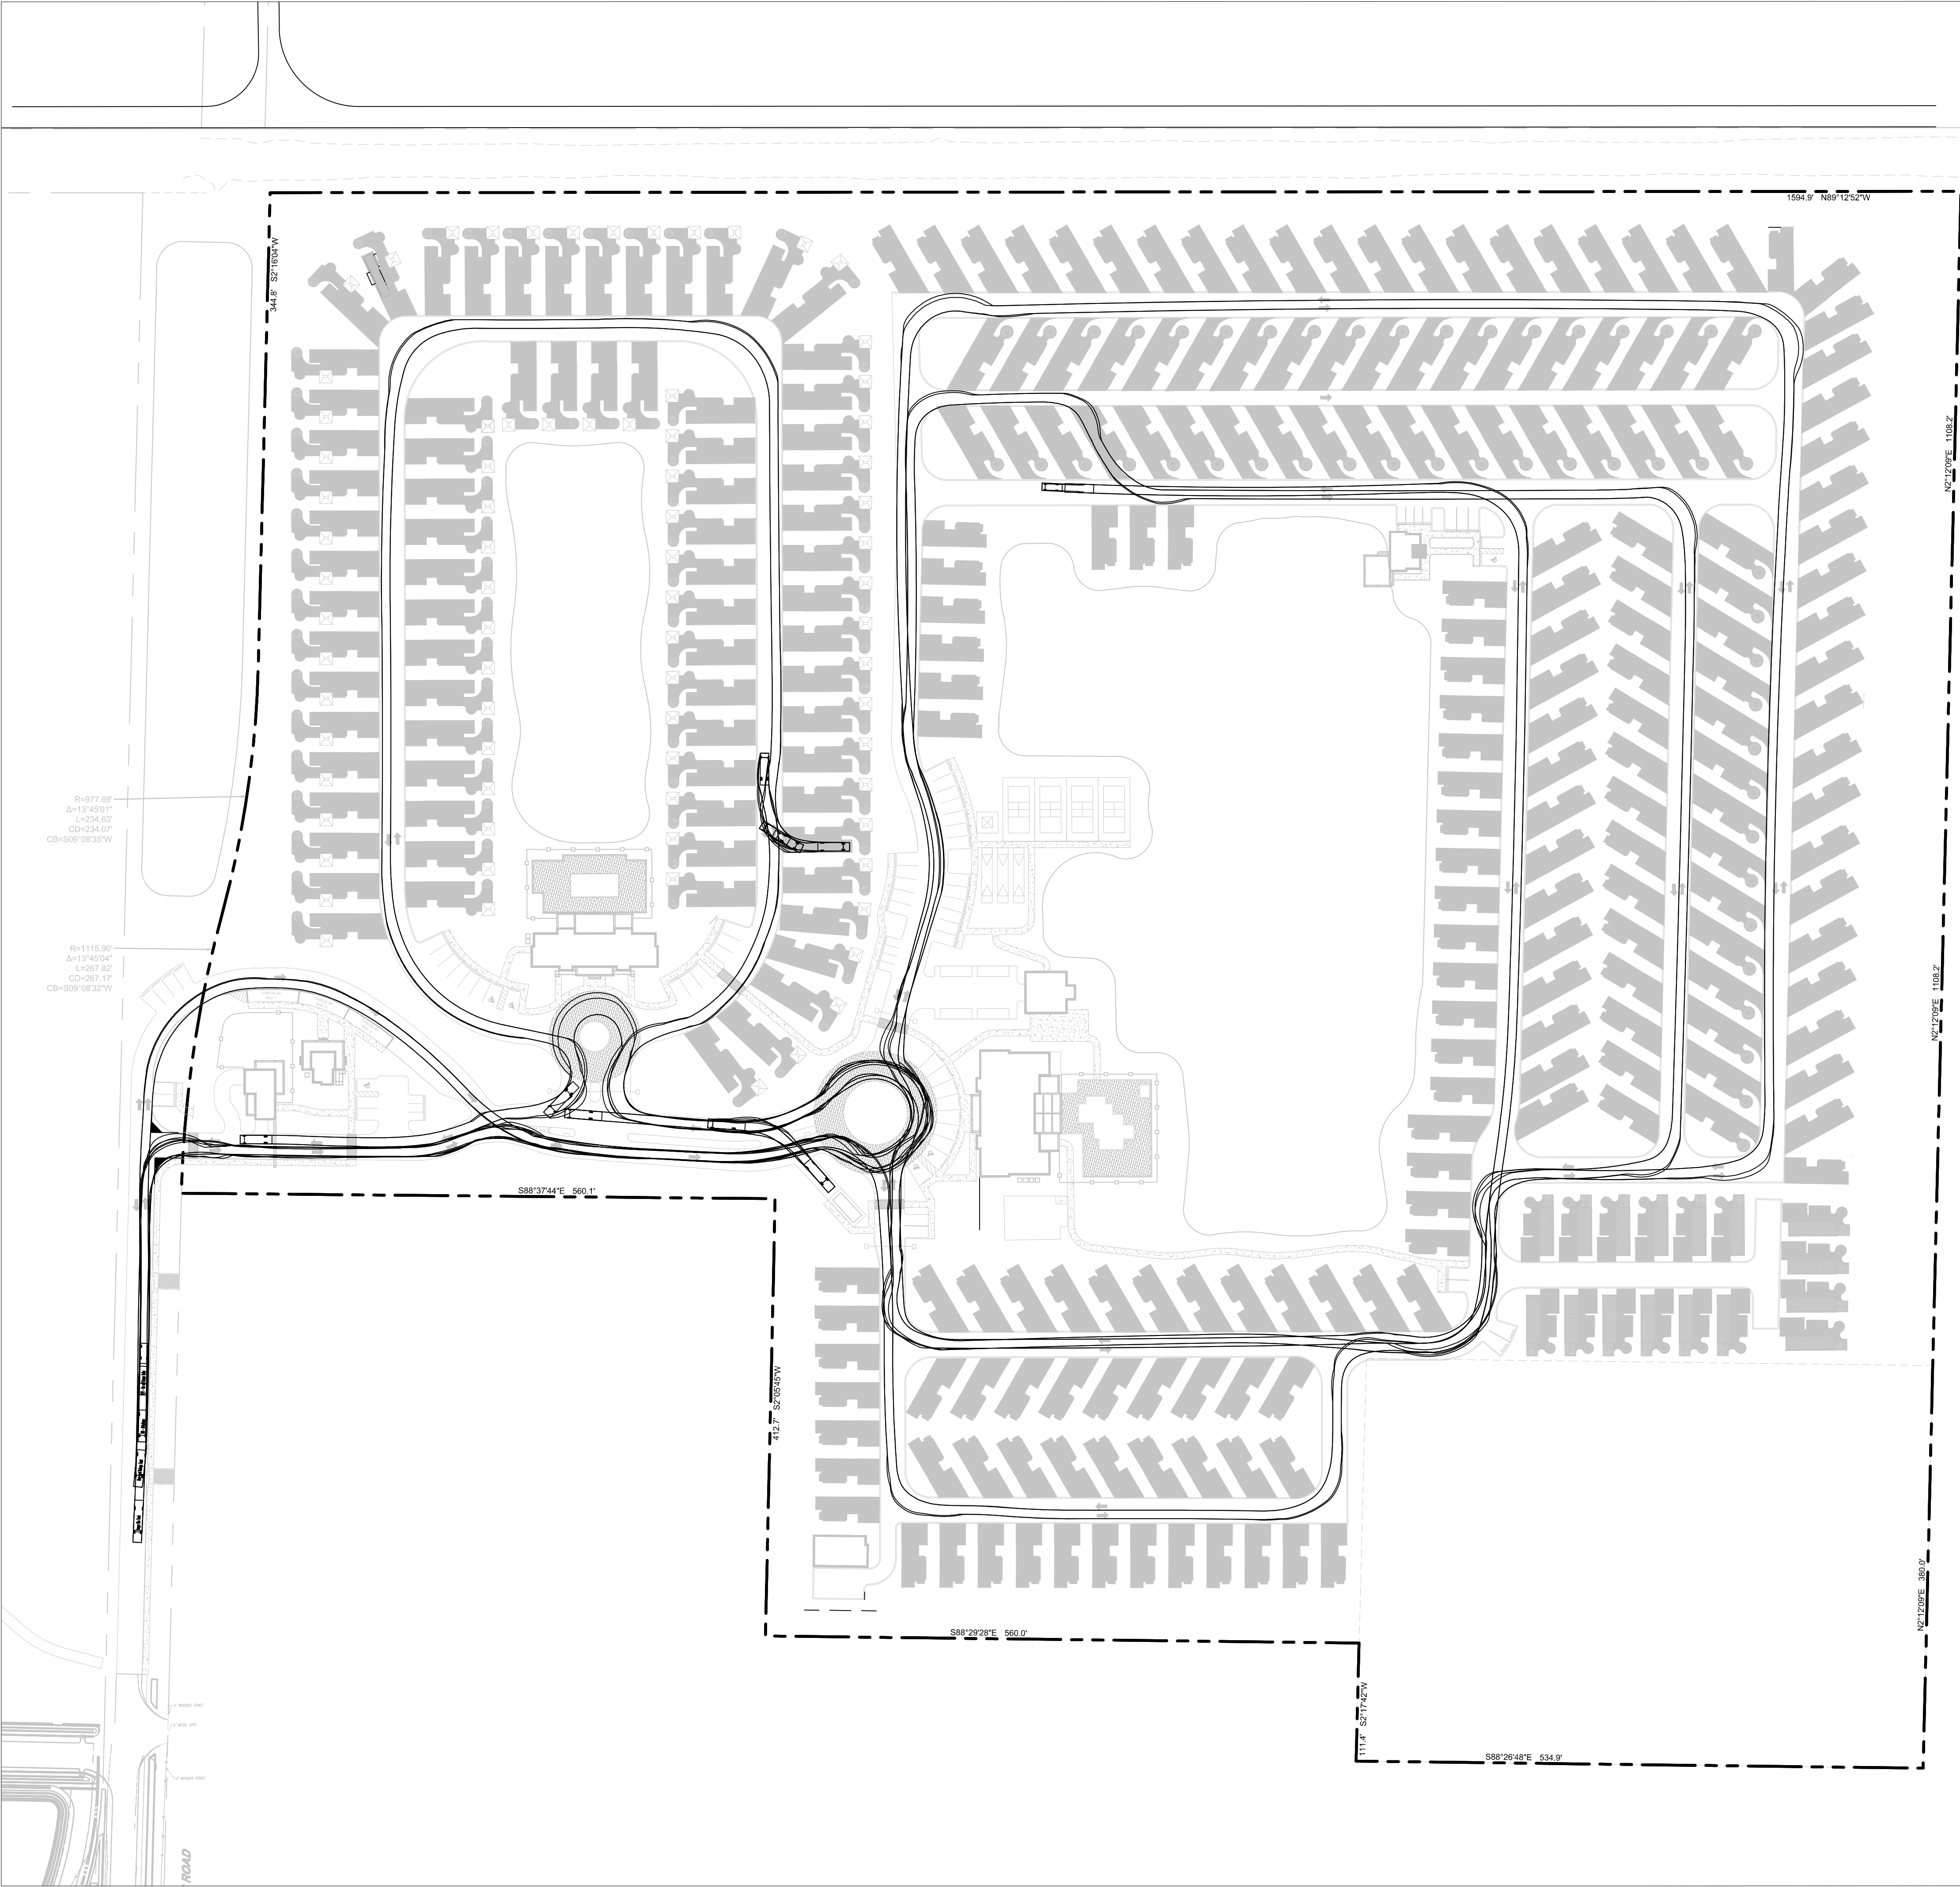

R=4977.65
Δ=13°43'01\"

R=1115.90
Δ=13°46'04\"

S88°37'44\"E 500.1'

412.7' S2°09'45\"W

S88°29'28\"E 560.0'

117.8' S2°17'30\"W

S88°26'48\"E 534.9'




1594.9' N89°12'52\"W

N62°00\"E 1108.2'

N62°00\"E 1108.2'

N62°00\"E 380.0'

LOCATION MAP

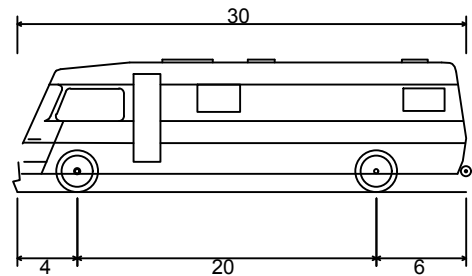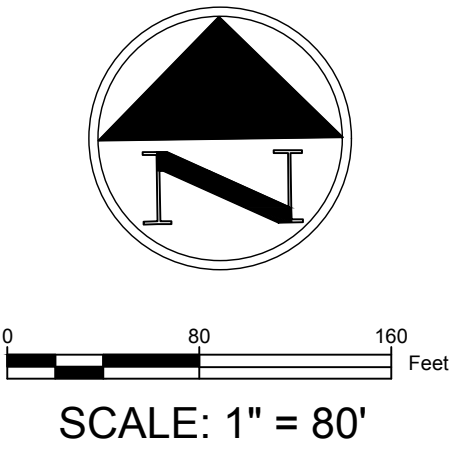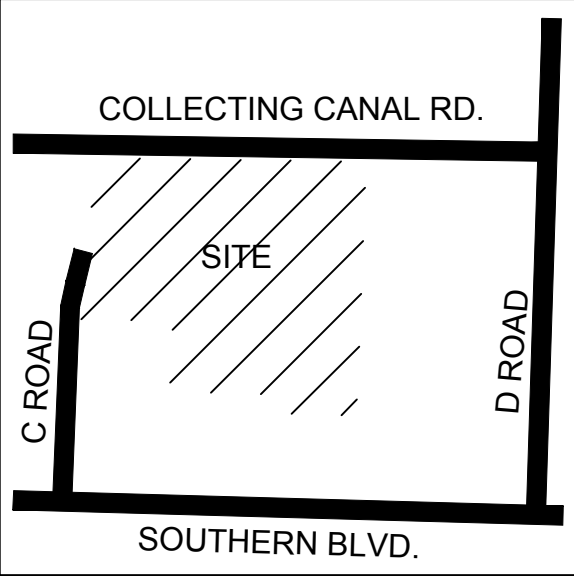

MH - Motorhome
Overall Length
Overall Width
Overall Body Height
Min Body Ground Clearance
Track Width
Lock-to-lock time
Curb to Curb Turning Radius

30.000ft
8.000ft
8.876ft
1.236ft
8.000ft
4.00s
40.000ft



NOT FOR
CONSTRUCTION




THE PADDOCK
LUXURY RV RESORT

LOXAHATCHEE GROVES, FL

REVISION BLOCK		DESCRIPTION	
#	DATE		
3	01/03/25	SUPPLEMENTAL SITE PLAN - 3RD SUBMITTAL	
2	11/04/24	SUPPLEMENTAL SITE PLAN - 2ND SUBMITTAL	
1	08/28/24	SUPPLEMENTAL SITE PLAN - INITIAL SUBMITTAL	

AUTOTURN-RV

SCALE: AS NOTED	DRAWN BY: JAB
DATE: OCTOBER 2024	JOB NUMBER: 1001-24
SHEET NUMBER: EX-2	

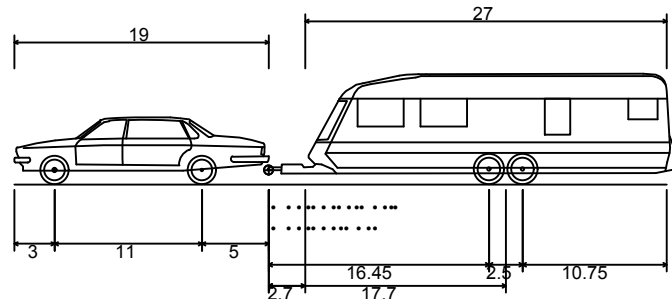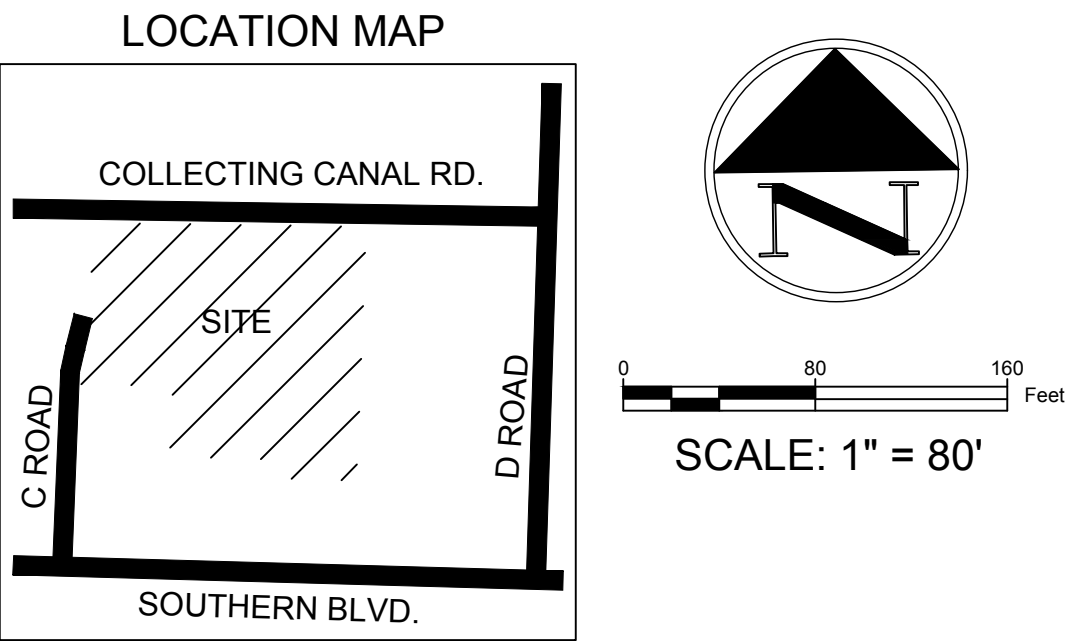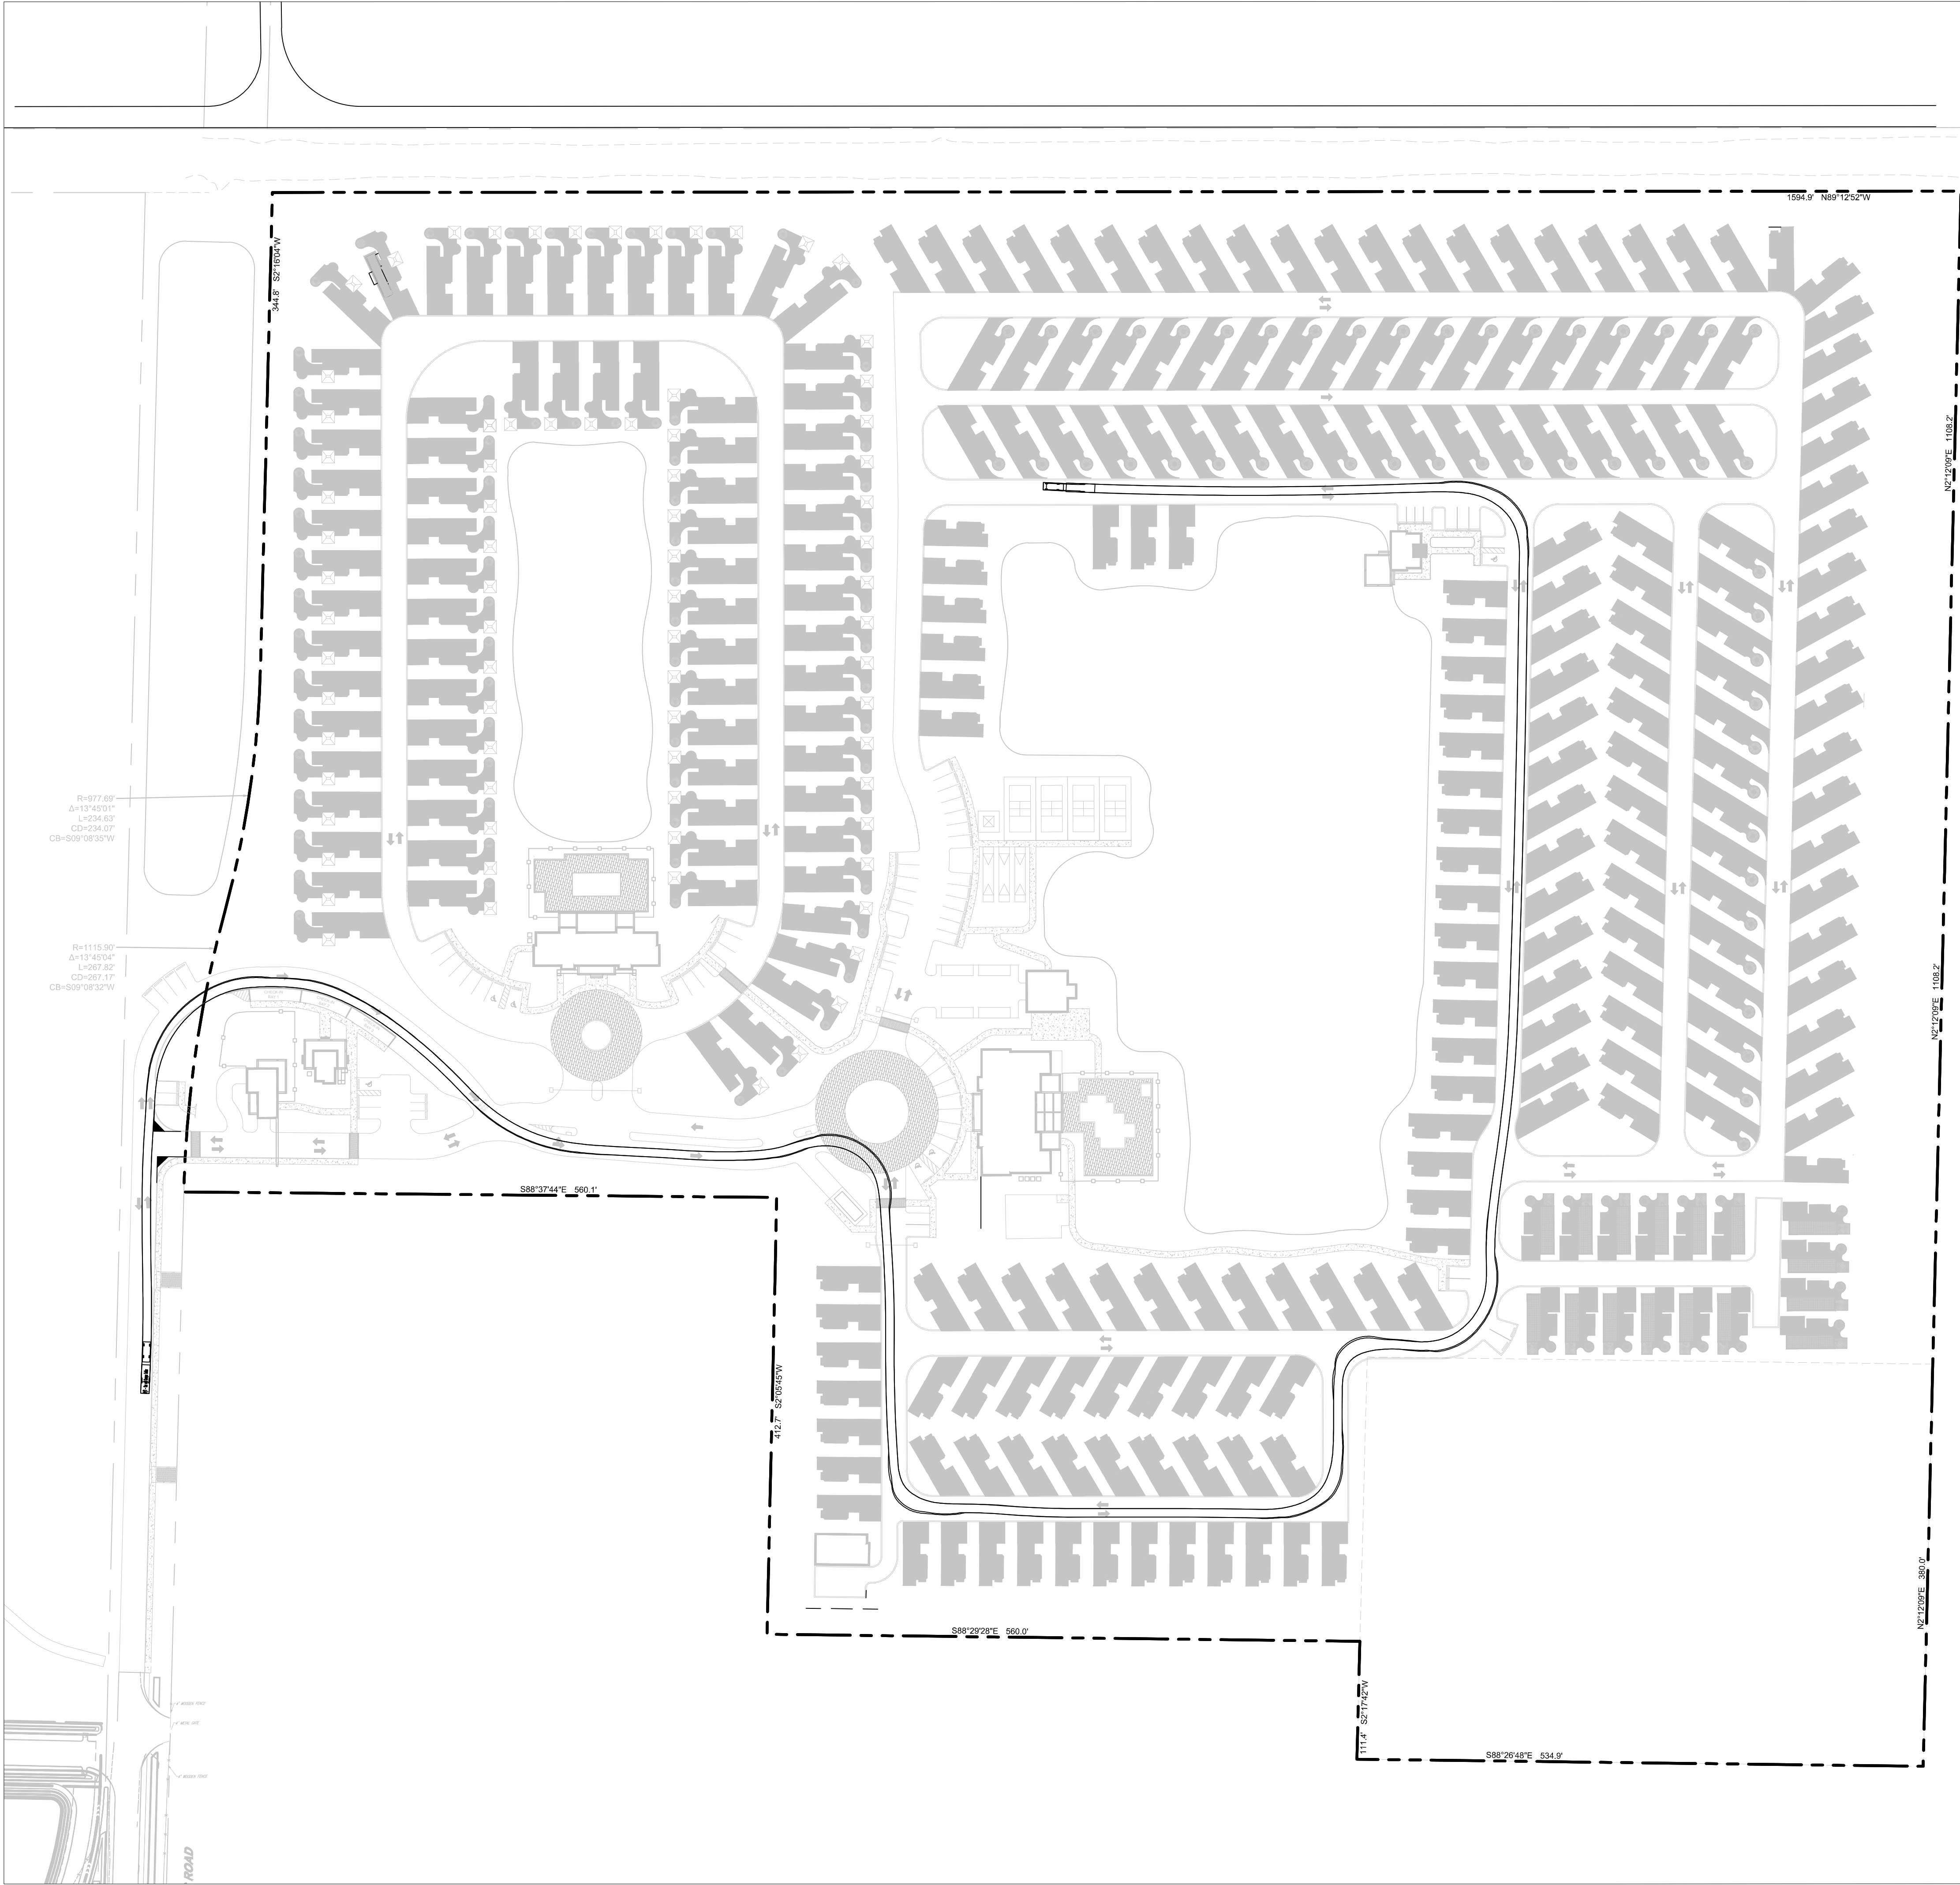

P/T - Car and Camper Trailer
Overall Length 48.700ft
Overall Width 8.000ft
Overall Body Height 8.250ft
Min Body Ground Clearance 0.795ft
Max Track Width 8.000ft
Lock-to-lock time 4.00s
Curb to Curb Turning Radius 33.000ft

BOVE DC, LLC

NOT FOR CONSTRUCTION

THE PADDOCK
LUXURY RV RESORT

LOXAHATCHEE GROVES, FL

REVISION BLOCK		DESCRIPTION
3	01/03/25	SUPPLEMENTAL SITE PLAN - 3RD SUBMITTAL
2	11/04/24	SUPPLEMENTAL SITE PLAN - 2ND SUBMITTAL
1	08/28/24	SUPPLEMENTAL SITE PLAN - INITIAL SUBMITTAL
#	DATE	

AUTOTURN-5TH WHEEL





SCALE:
AS NOTED

DRAWN BY:
JAB

DATE:
OCTOBER 2024

JOB NUMBER:
1001-24

SHEET NUMBER:
EX-3

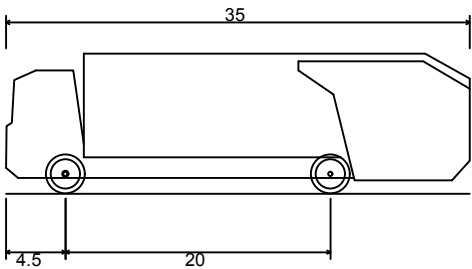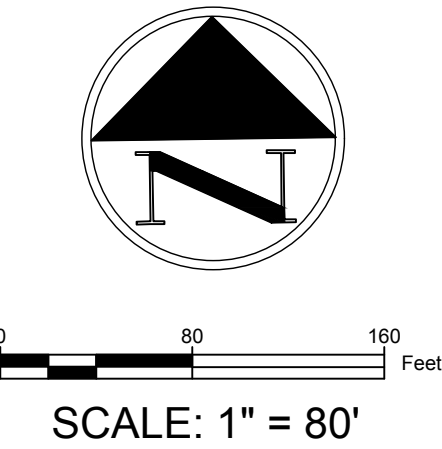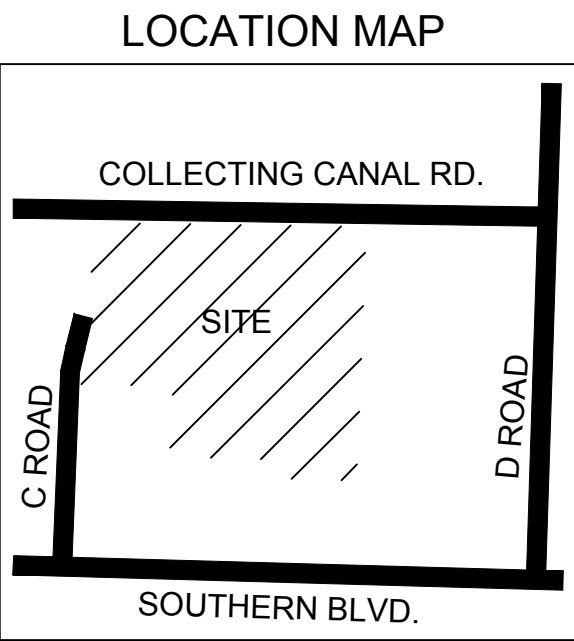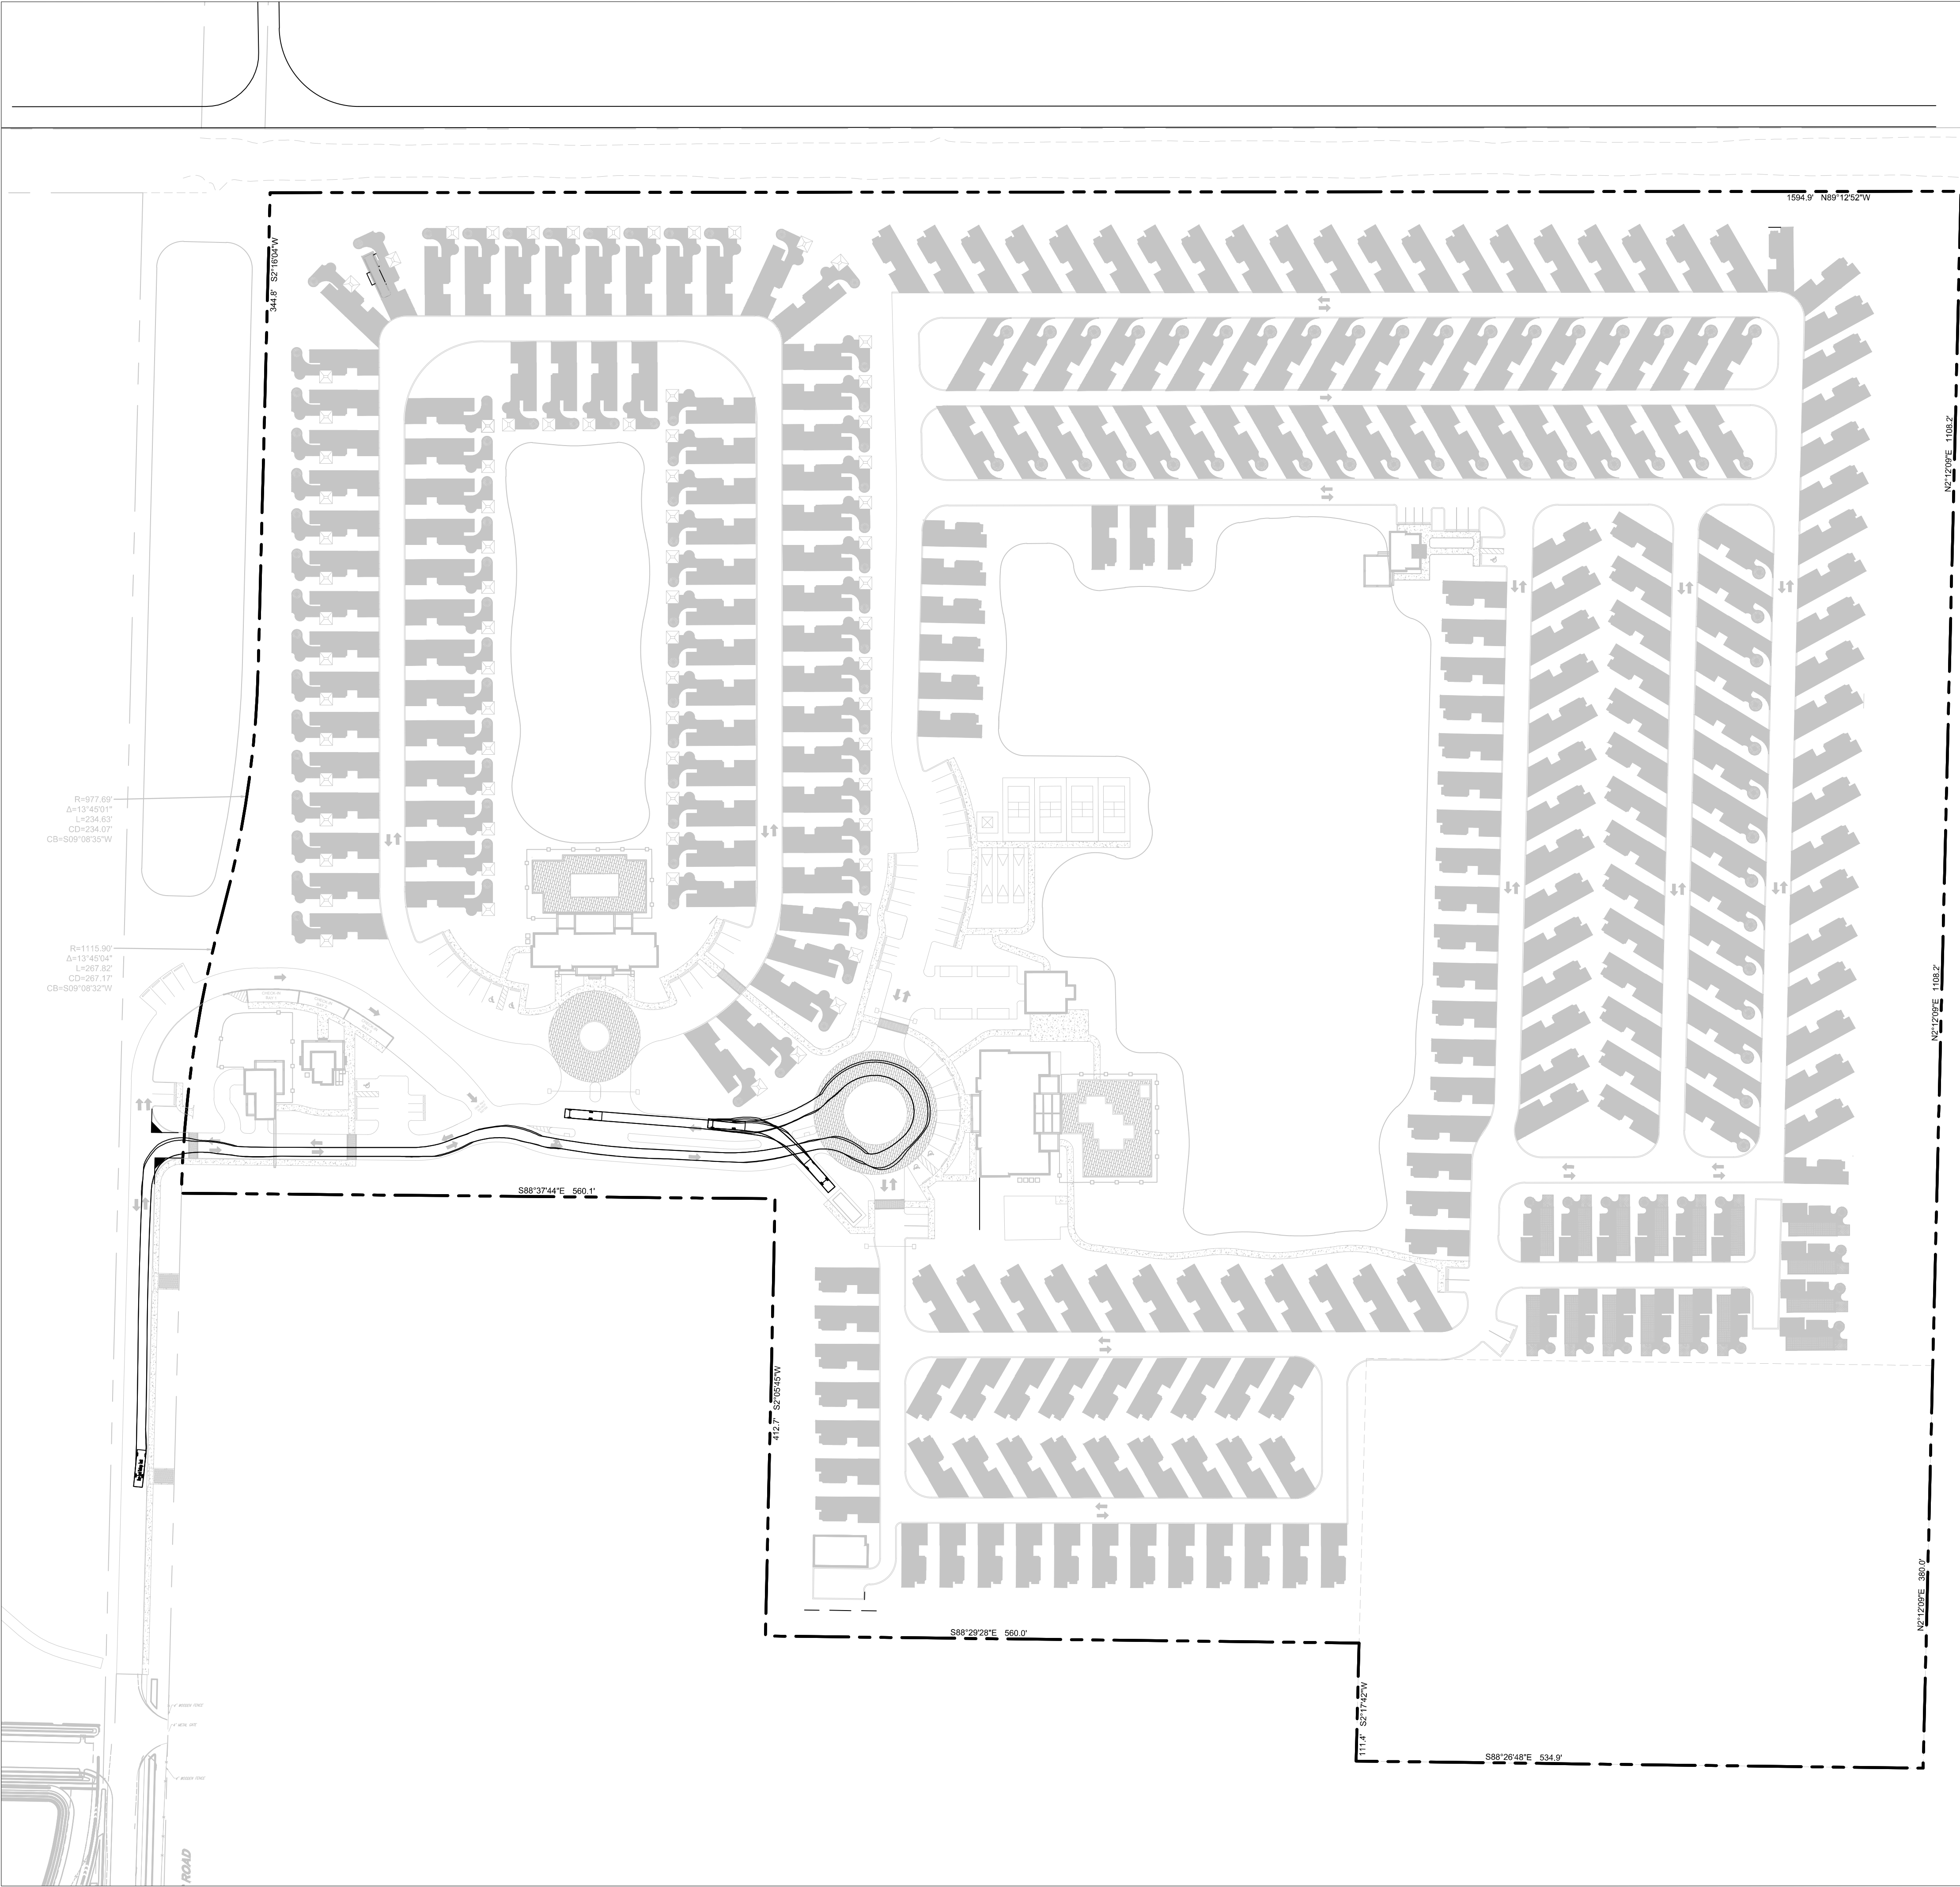

Rear-Load Garbage Truck	35.000ft
Overall Length	8.375ft
Overall Width	10.546ft
Overall Body Height	1.000ft
Min Body Ground Clearance	8.375ft
Track Width	6.00s
Lock-to-lock time	29.300ft
Curb to Curb Turning Radius	

NOT FOR CONSTRUCTION

THE PADDOCK

LUXURY RV RESORT

LOXAHATCHEE GROVES, FL

REVISION BLOCK		DESCRIPTION
3	01/03/25	SUPPLEMENTAL SITE PLAN - 3RD SUBMITTAL
2	11/04/24	SUPPLEMENTAL SITE PLAN - 2ND SUBMITTAL
1	08/28/24	SUPPLEMENTAL SITE PLAN - INITIAL SUBMITTAL
#	DATE	

AUTOTURN-TRASH

SCALE: AS NOTED

DRAWN BY: JAB

DATE: OCTOBER 2024




JOB NUMBER: 1001-24

SHEET NUMBER: EX-4

Bove

Real Estate Development • Design • Construction

BOVE DC, LLC

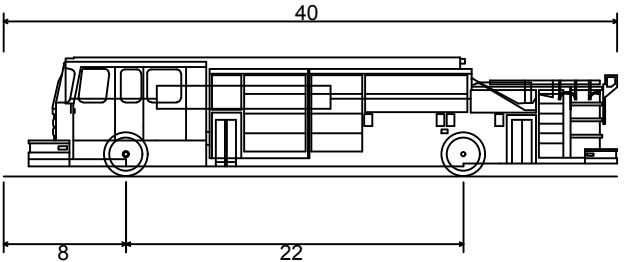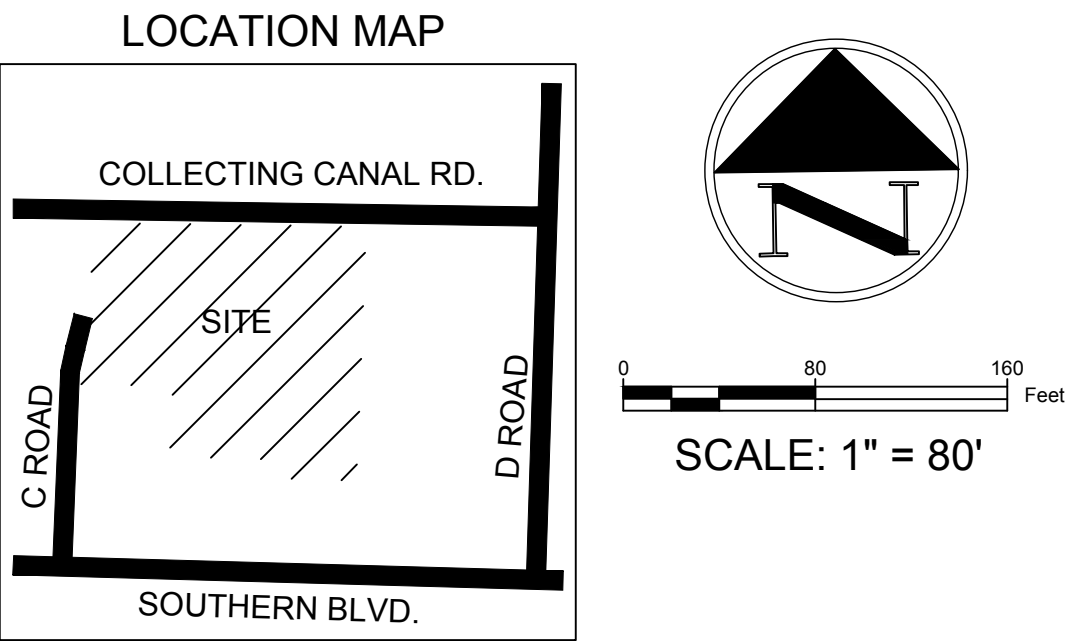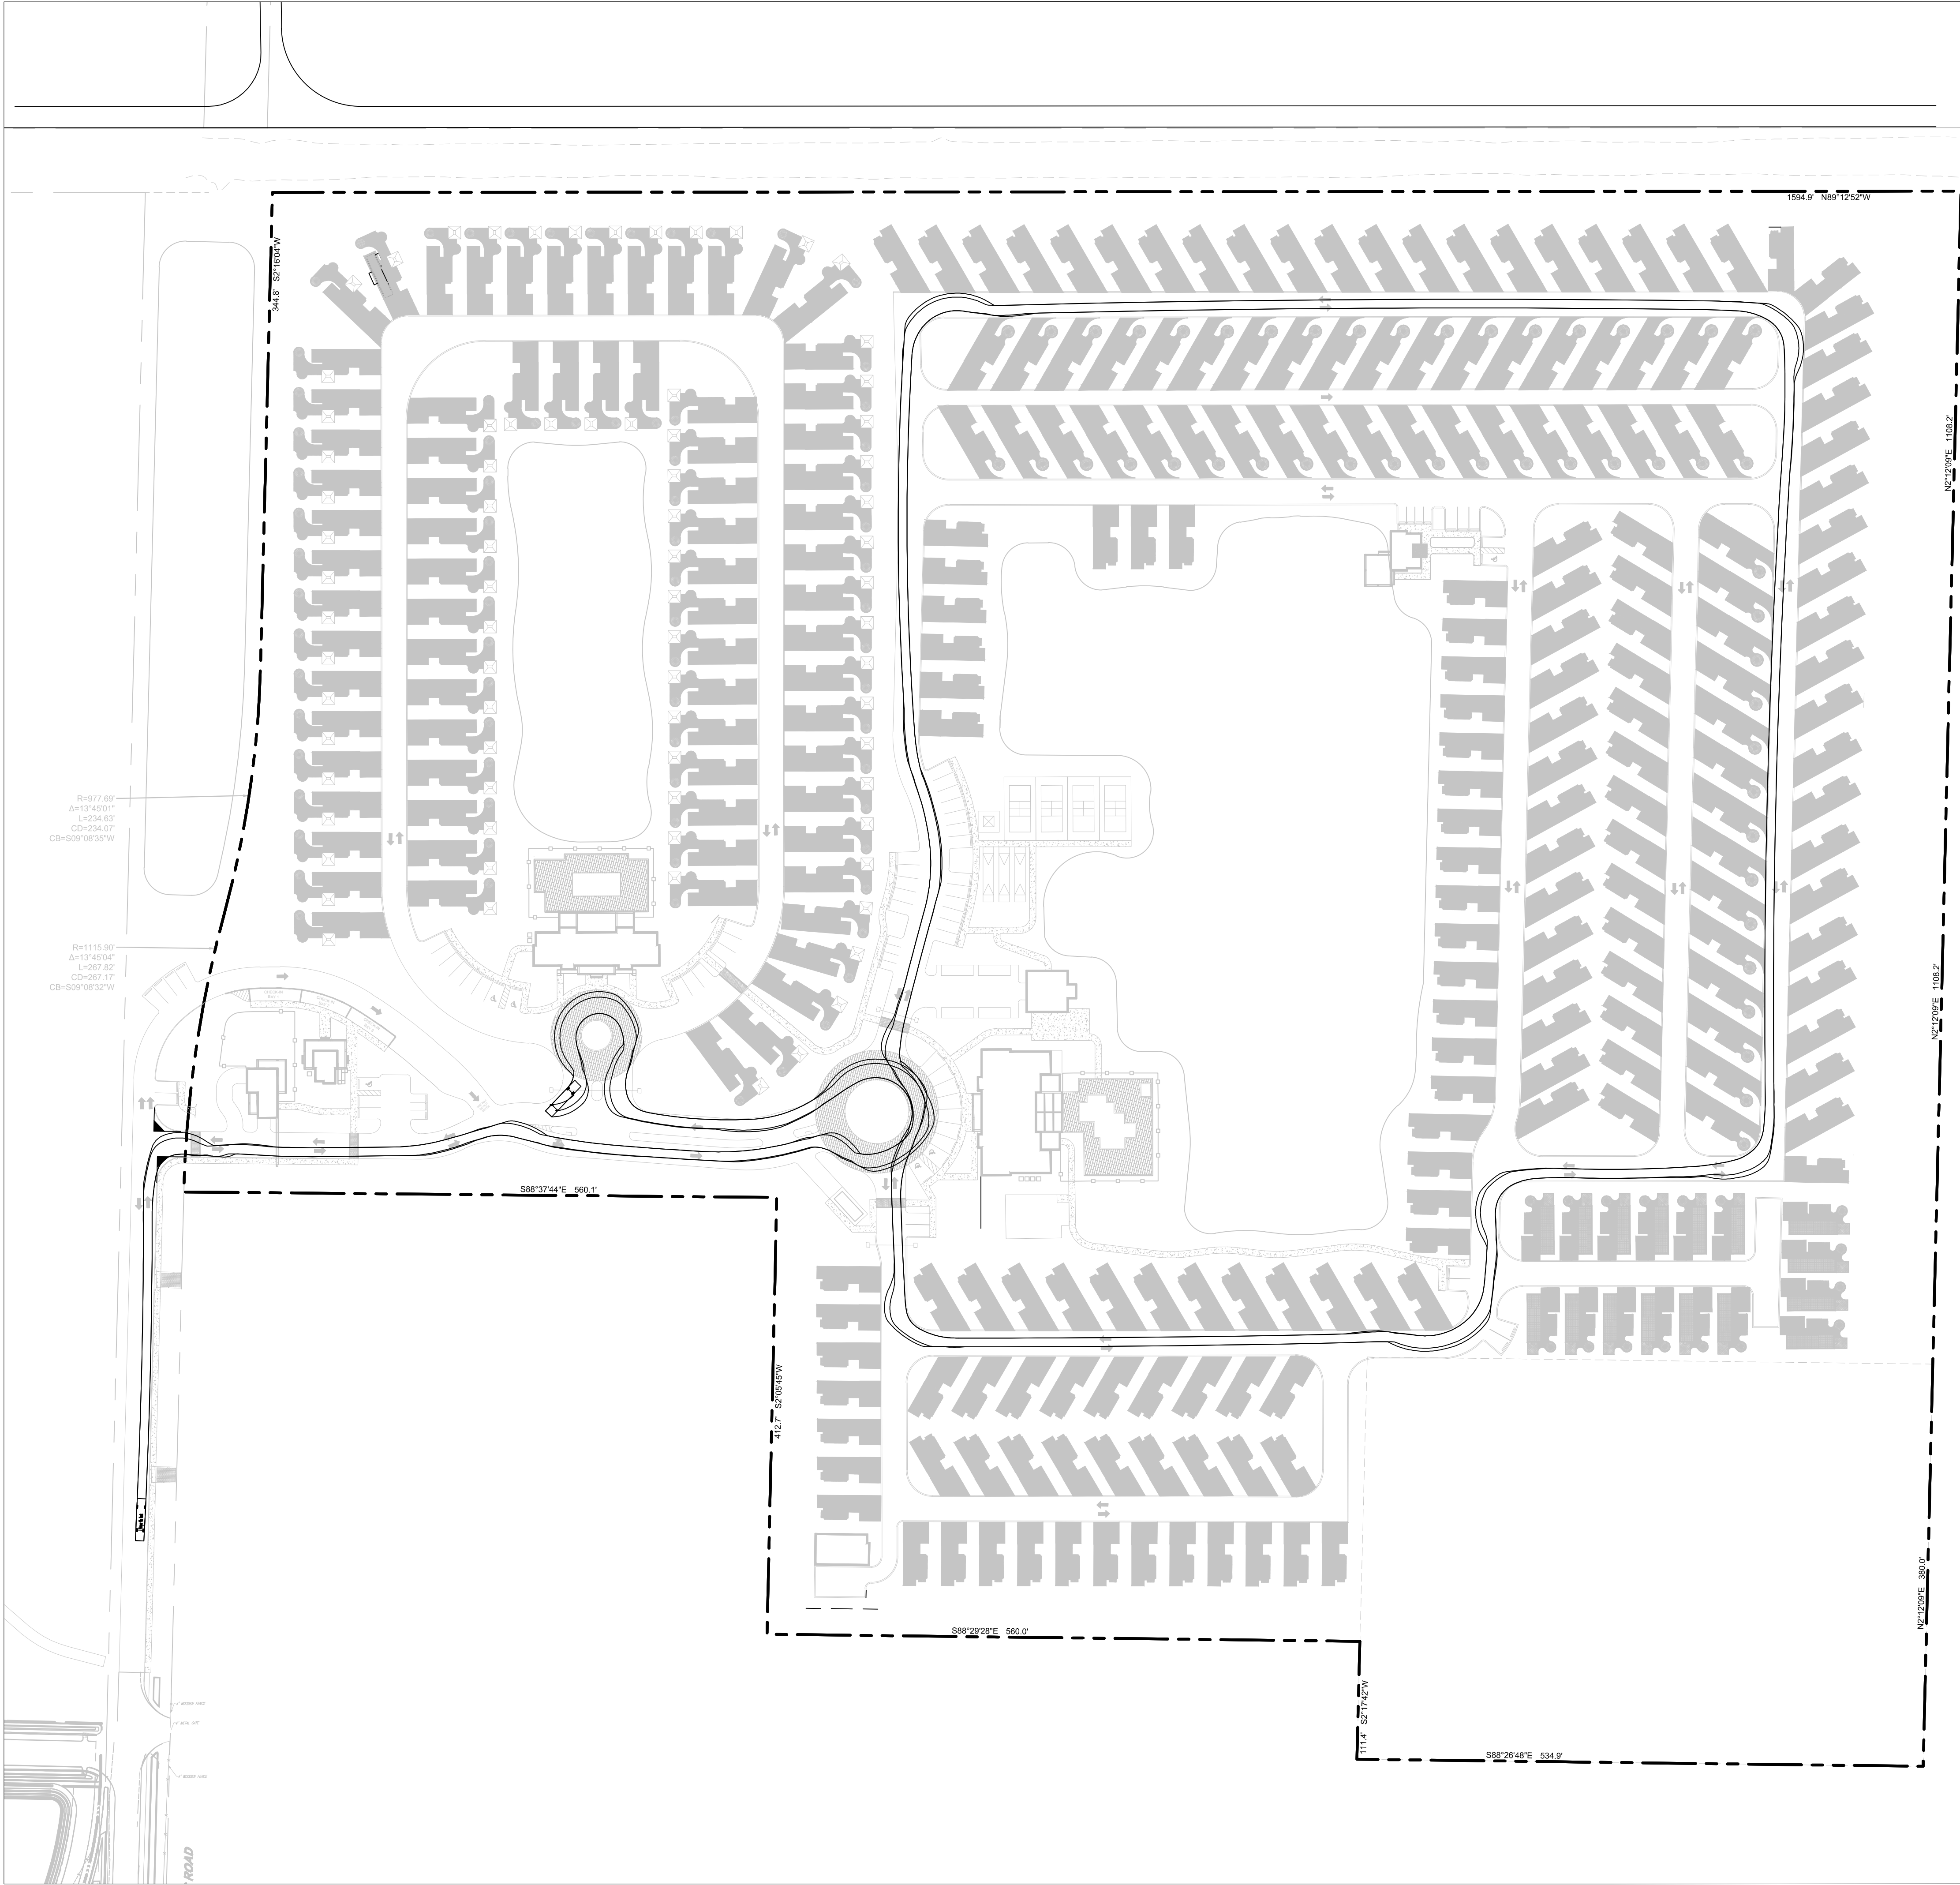

Pumper Fire Truck
Overall Length 40.000ft
Overall Width 8.167ft
Overall Body Height 7.745ft
Min Body Ground Clearance 0.656ft
Track Width 8.167ft
Lock-to-lock time 5.00s
Max Wheel Angle

BOVE DC, LLC

NOT FOR CONSTRUCTION

THE PADDOCK
LUXURY RV RESORT

LOXAHATCHEE GROVES, FL

REVISION BLOCK		DESCRIPTION
3	01/03/25	SUPPLEMENTAL SITE PLAN - 3RD SUBMITTAL
2	11/04/24	SUPPLEMENTAL SITE PLAN - 2ND SUBMITTAL
1	08/28/24	SUPPLEMENTAL SITE PLAN - INITIAL SUBMITTAL
#	DATE	

AUTOTURN-FIRE

SCALE:
AS NOTED

DRAWN BY:
JAB

DATE:
OCTOBER 2024

JOB NUMBER:
1001-24

SHEET NUMBER:
EX-5